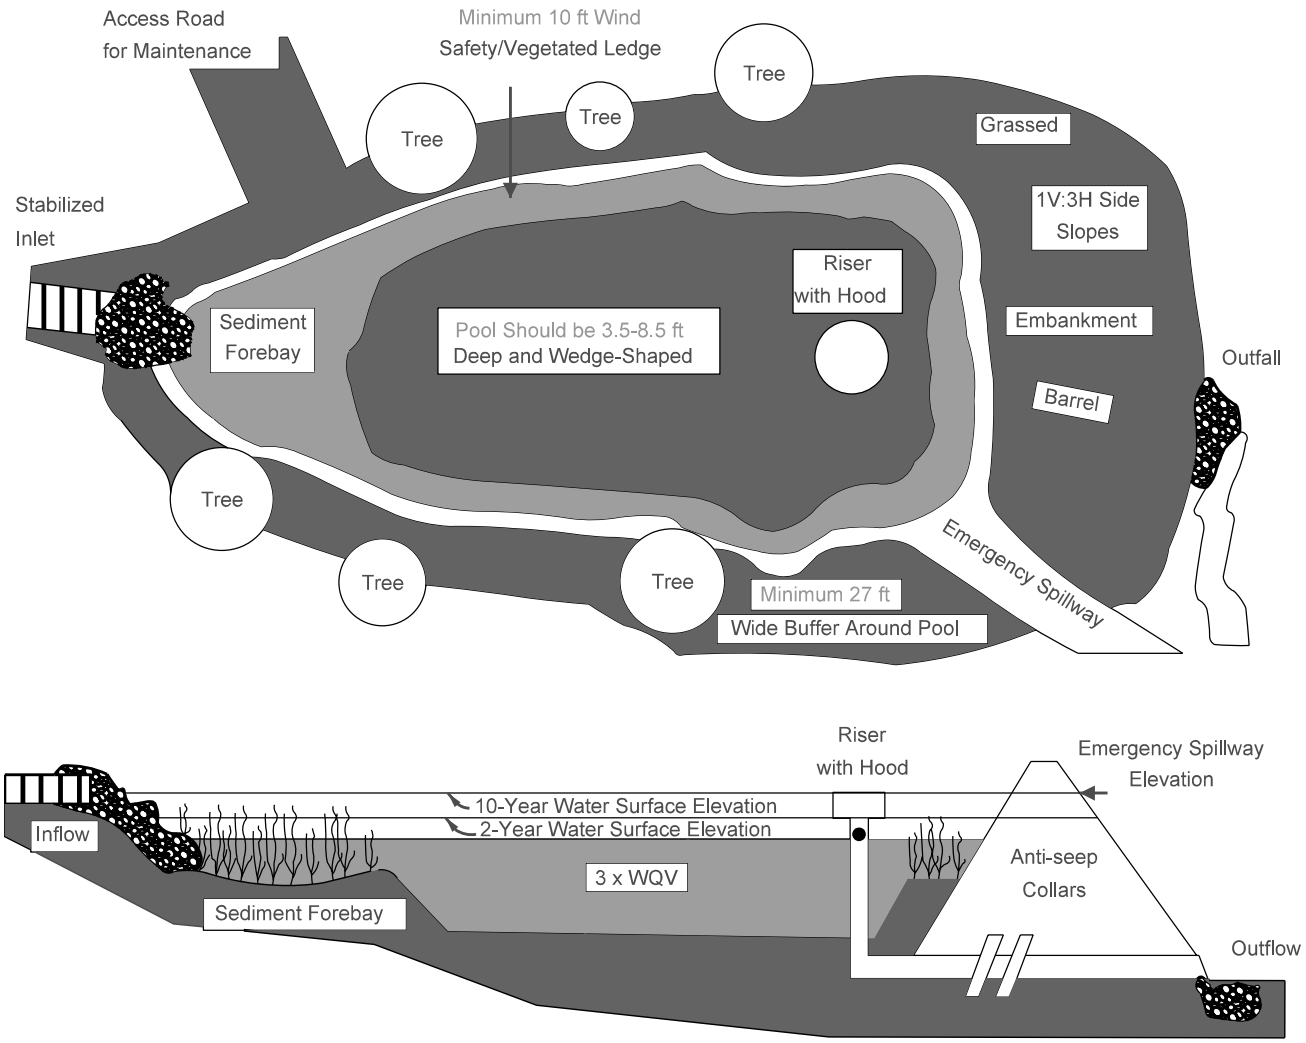

WET POND
(After Schueler, 1987

Figure 35-11A