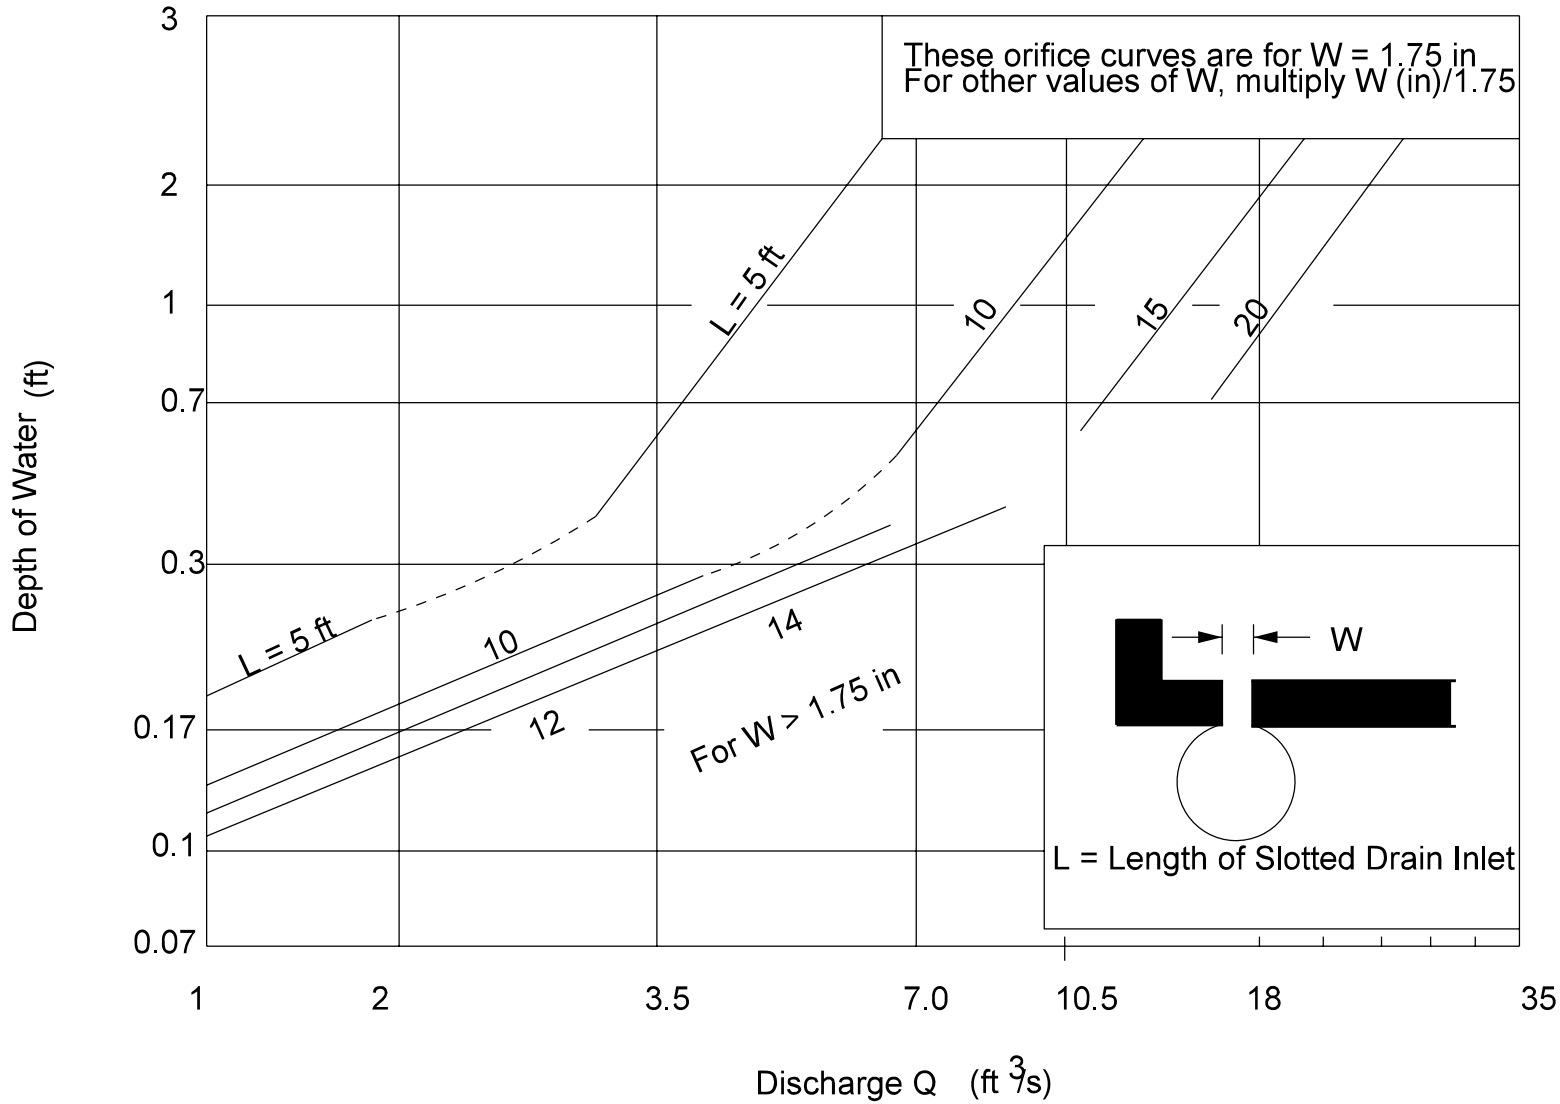

SLOTTED DRAIN INLET CAPACITY IN SUMP LOCATIONS

Figure 36-10J