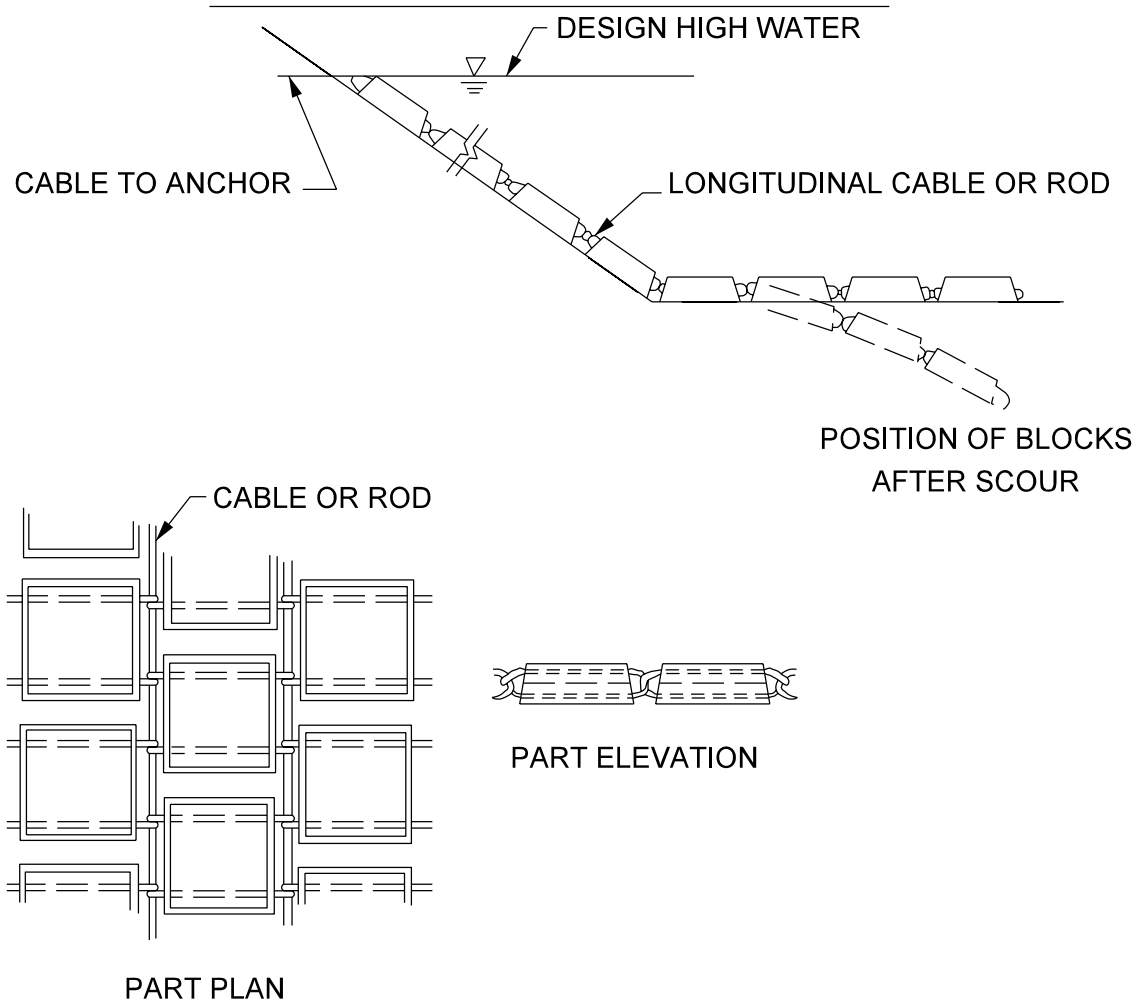

ARTICULATED CONCRETE REVETMENT

Figure 38-6NN