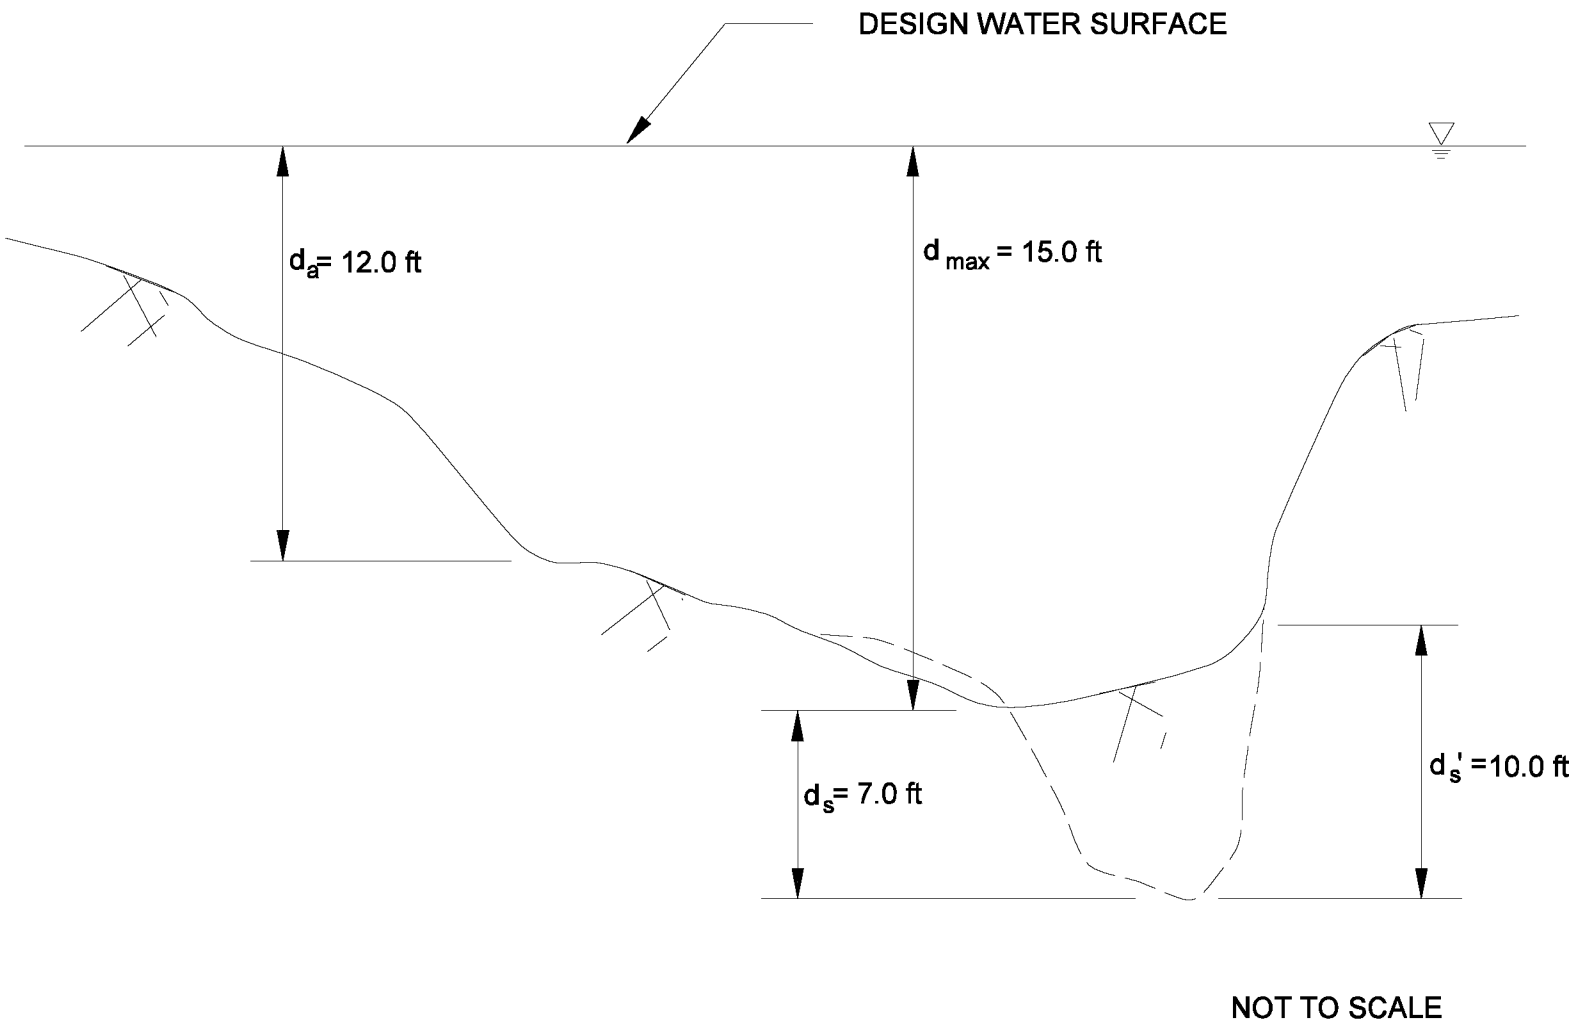

CHANNEL CROSS SECTION FOR EXAMPLE 2
ILLUSTRATING FLOW AND POTENTIAL SCOUR DEPTHS

Figure 38-6V