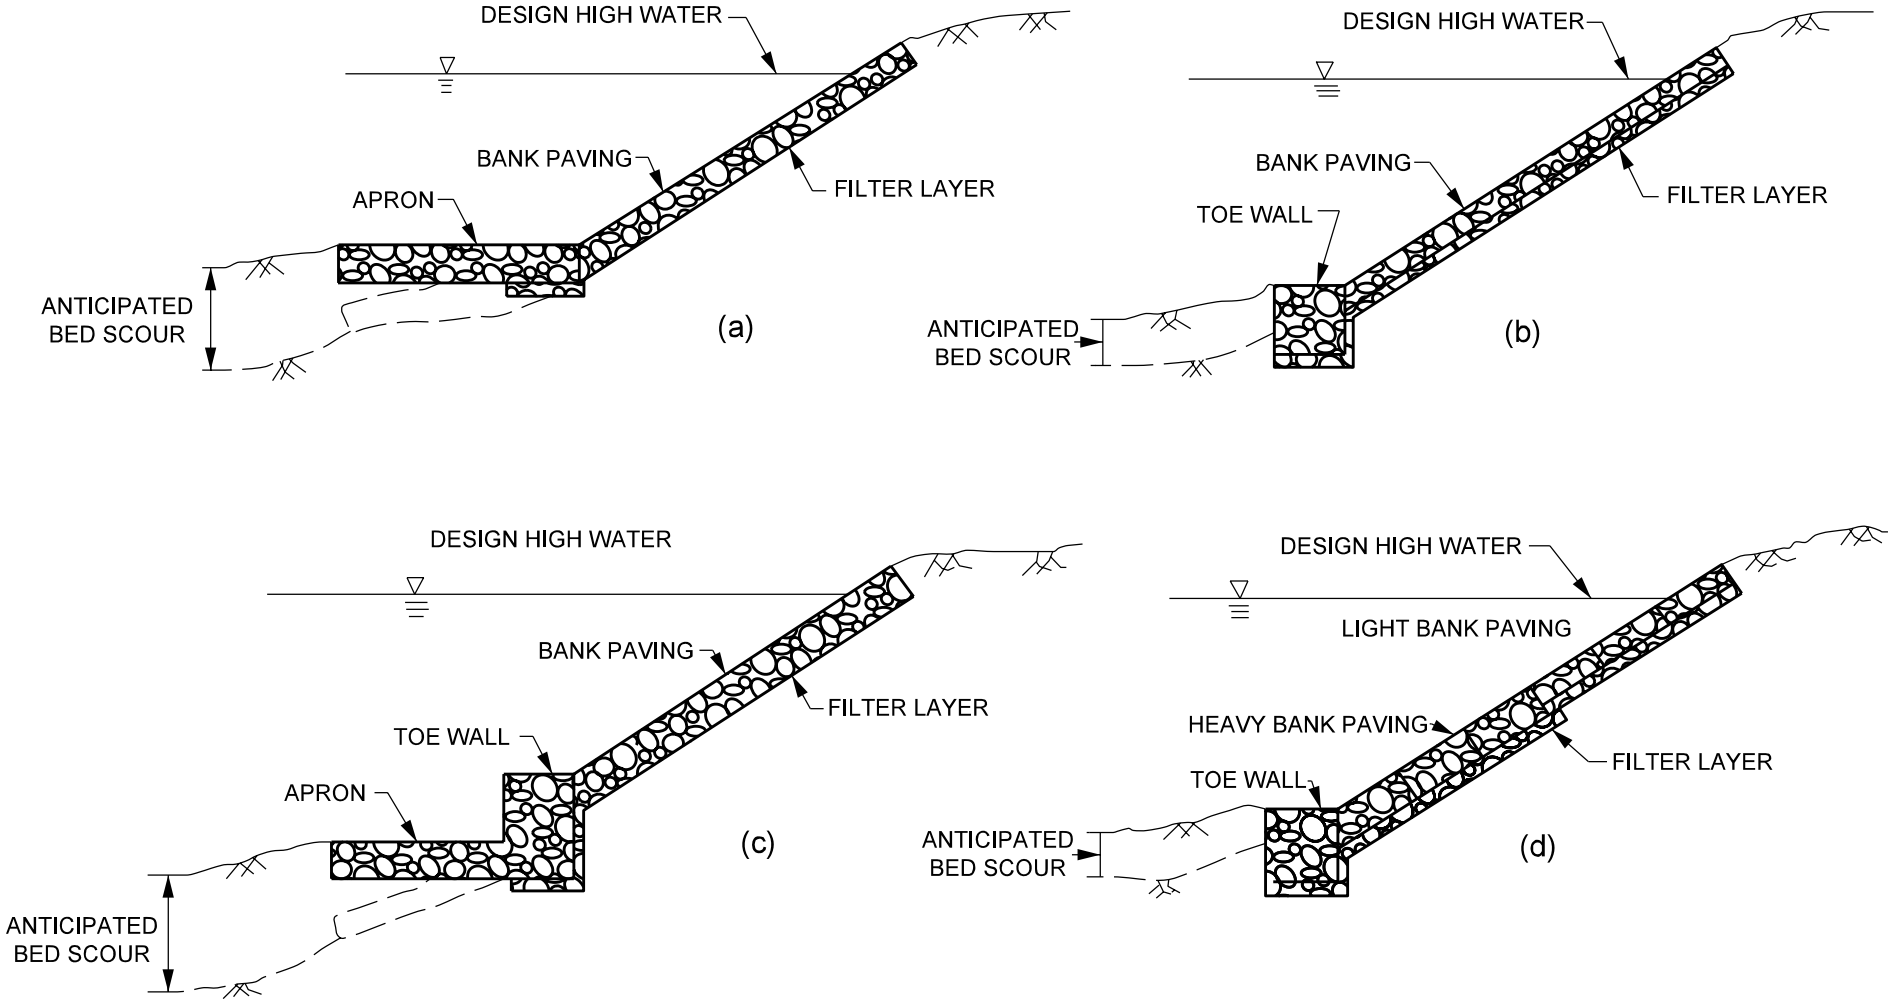

ROCK AND WIRE MATTRESS CONFIGURATION

Figure 38-6X