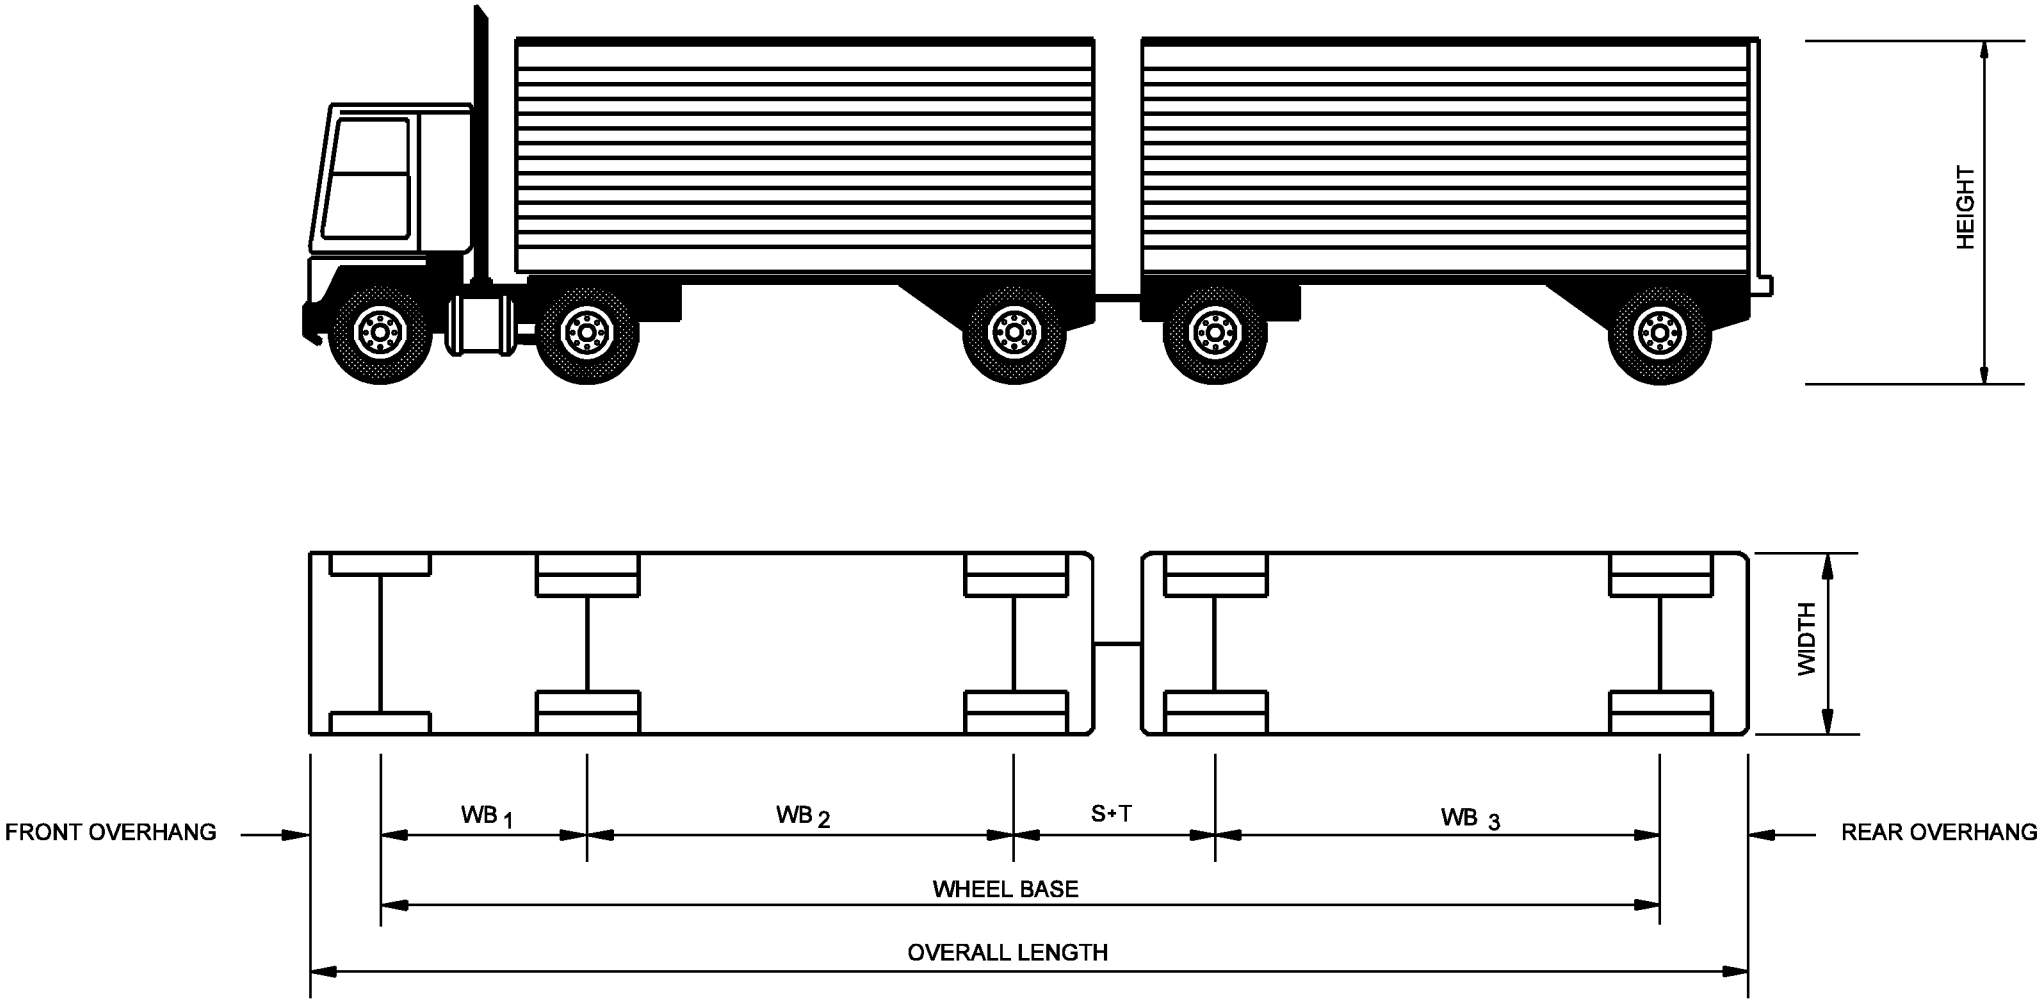

BASIC DIMENSIONS OF DESIGN VEHICLE
(Combination Truck B)

Figure 40-4C