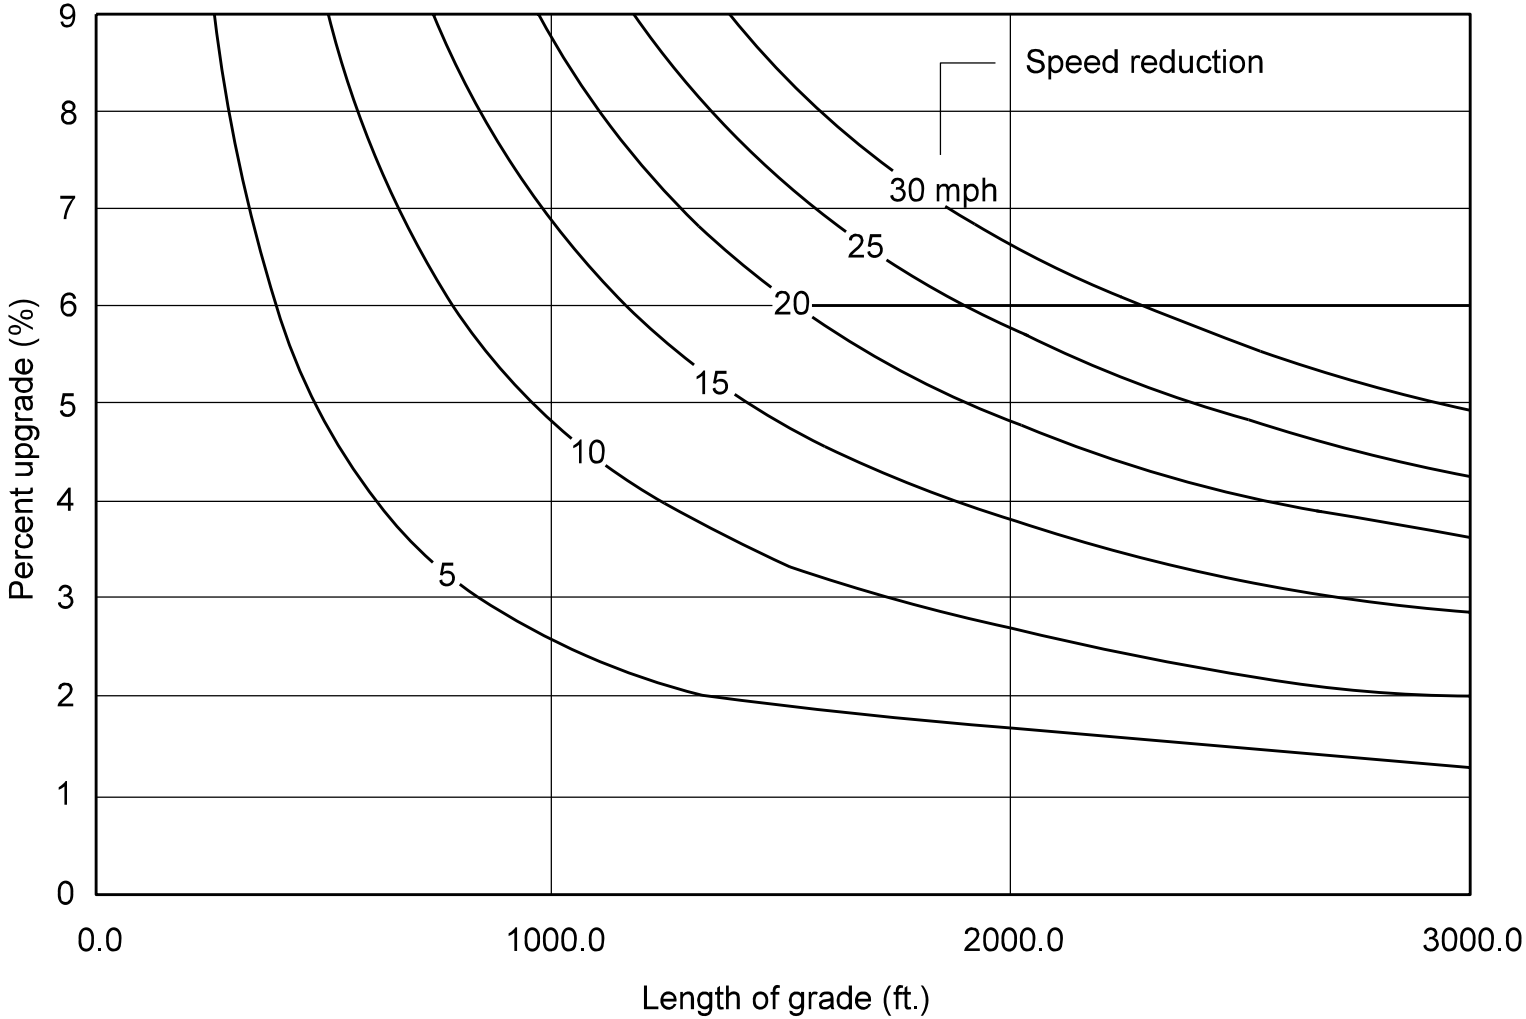

Critical Lengths of Grade for Design, Assumed Typical Heavy Truck of 200 lb/hp, Entering Speed = 70 mph

Figure 44-1A