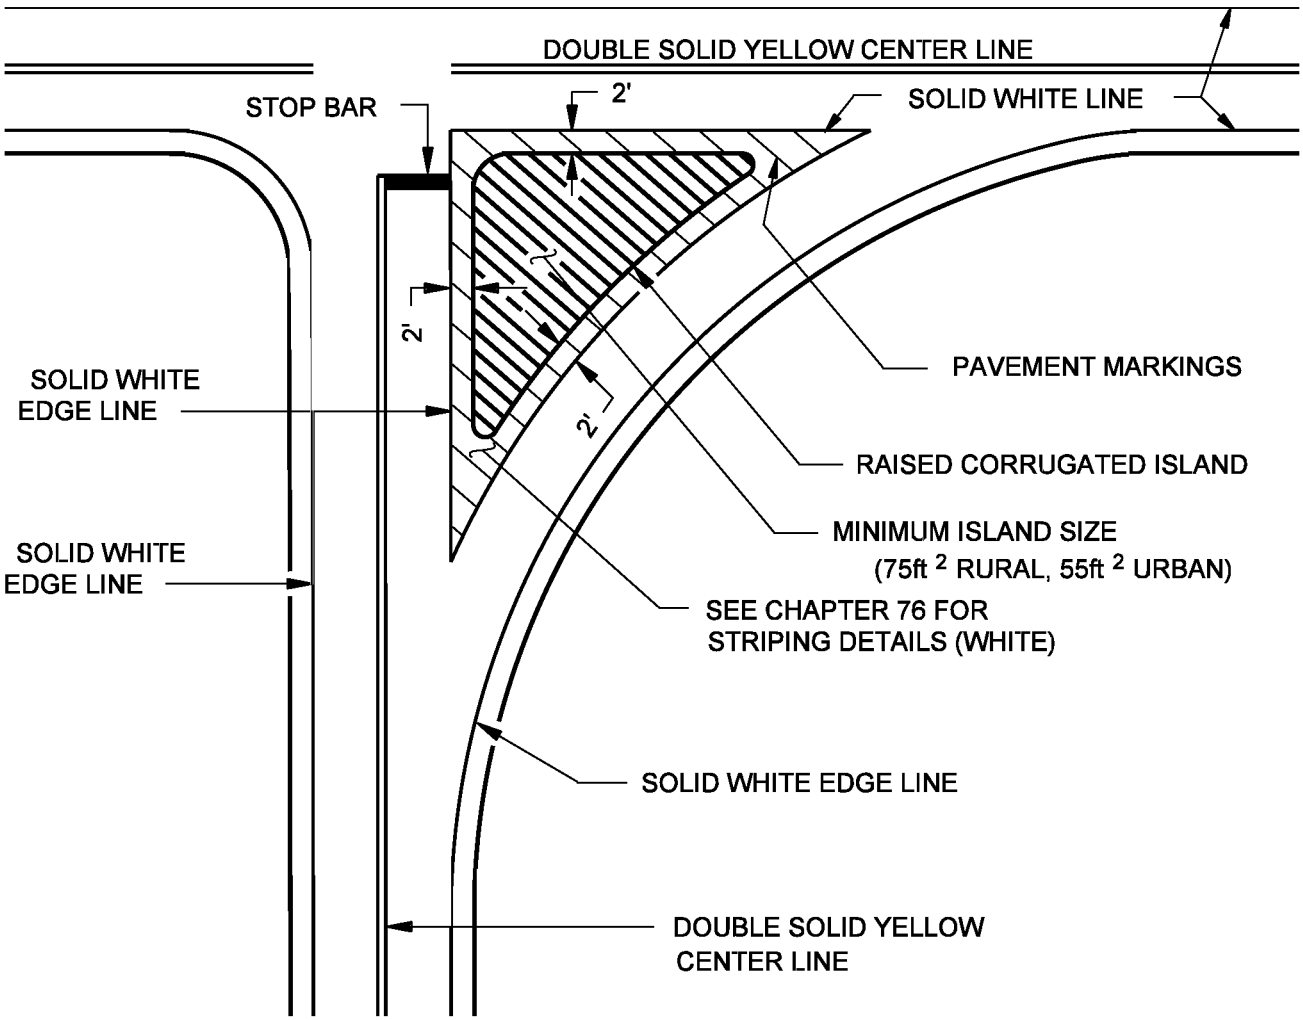

TRIANGULAR ISLAND

Figure 46-9A