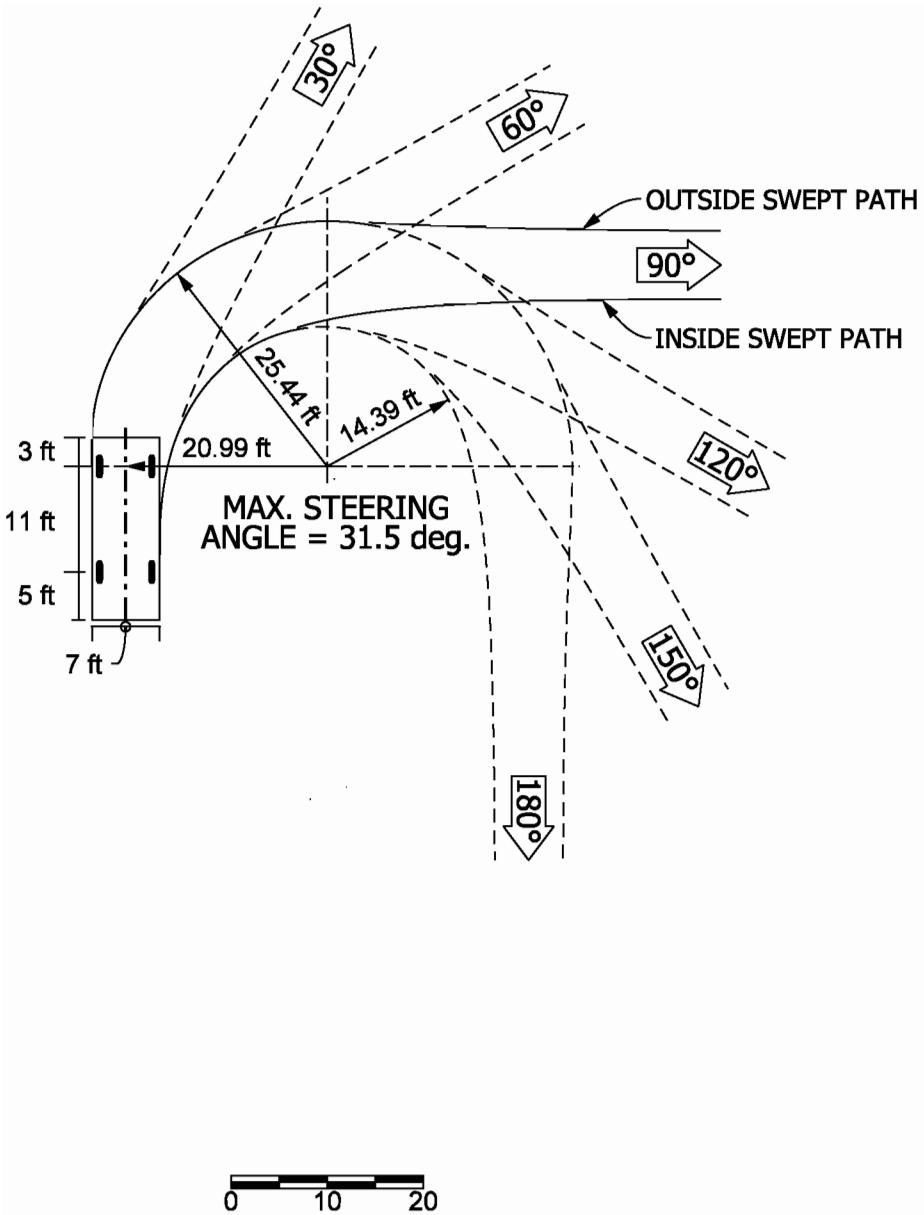

P - DESIGN VEHICLE
(1" = 20' SCALE)

Figure 46-12A