-A-




ON BOTH SIDES OF MAJOR ROAD

LEFT TURNS: NONE ON MAJOR ROAD
FOUR ON MINOR ROAD

TWO QUADRANTS ADJACENT

-B-

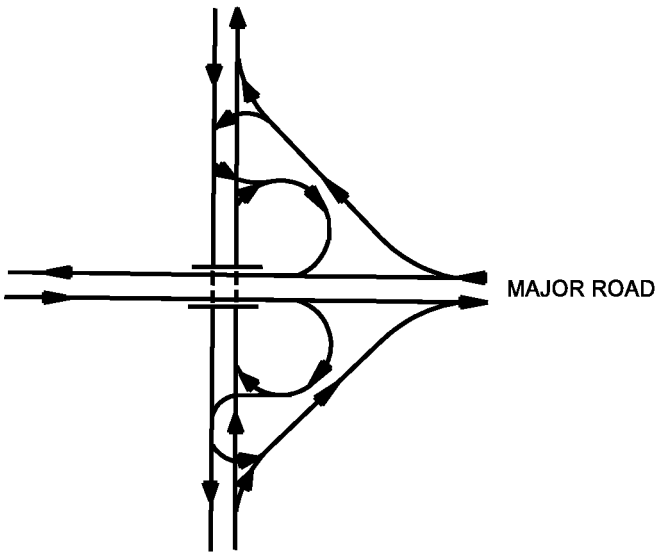


MAJOR ROAD EXITS ON NEAR SIDE

LEFT TURNS: NONE ON MAJOR ROAD
FOUR ON MINOR ROAD

TWO QUADRANTS
DIAGONALLY OPPOSITE

-C-

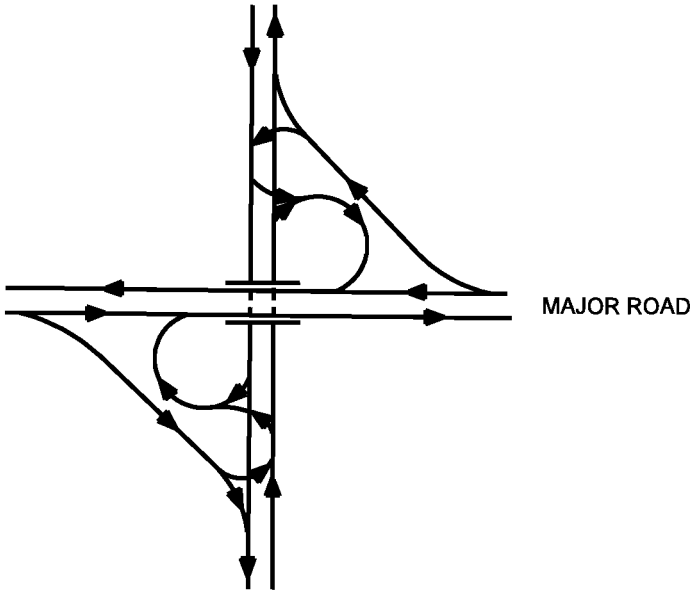


MAJOR ROAD EXITS ON NEAR SIDE

LEFT TURNS: NONE ON MAJOR ROAD
TWO ON MINOR ROAD

FOUR QUADRANTS

## PARTIAL CLOVERLEAF ARRANGEMENTS

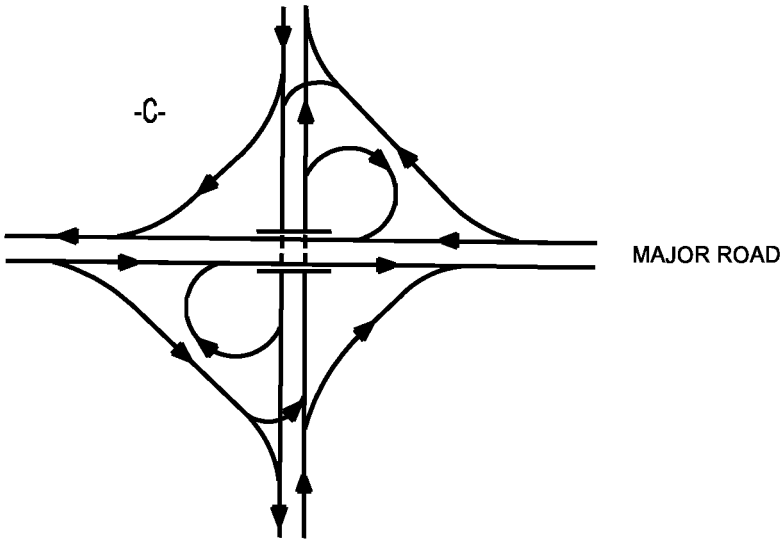Figure 48-2F