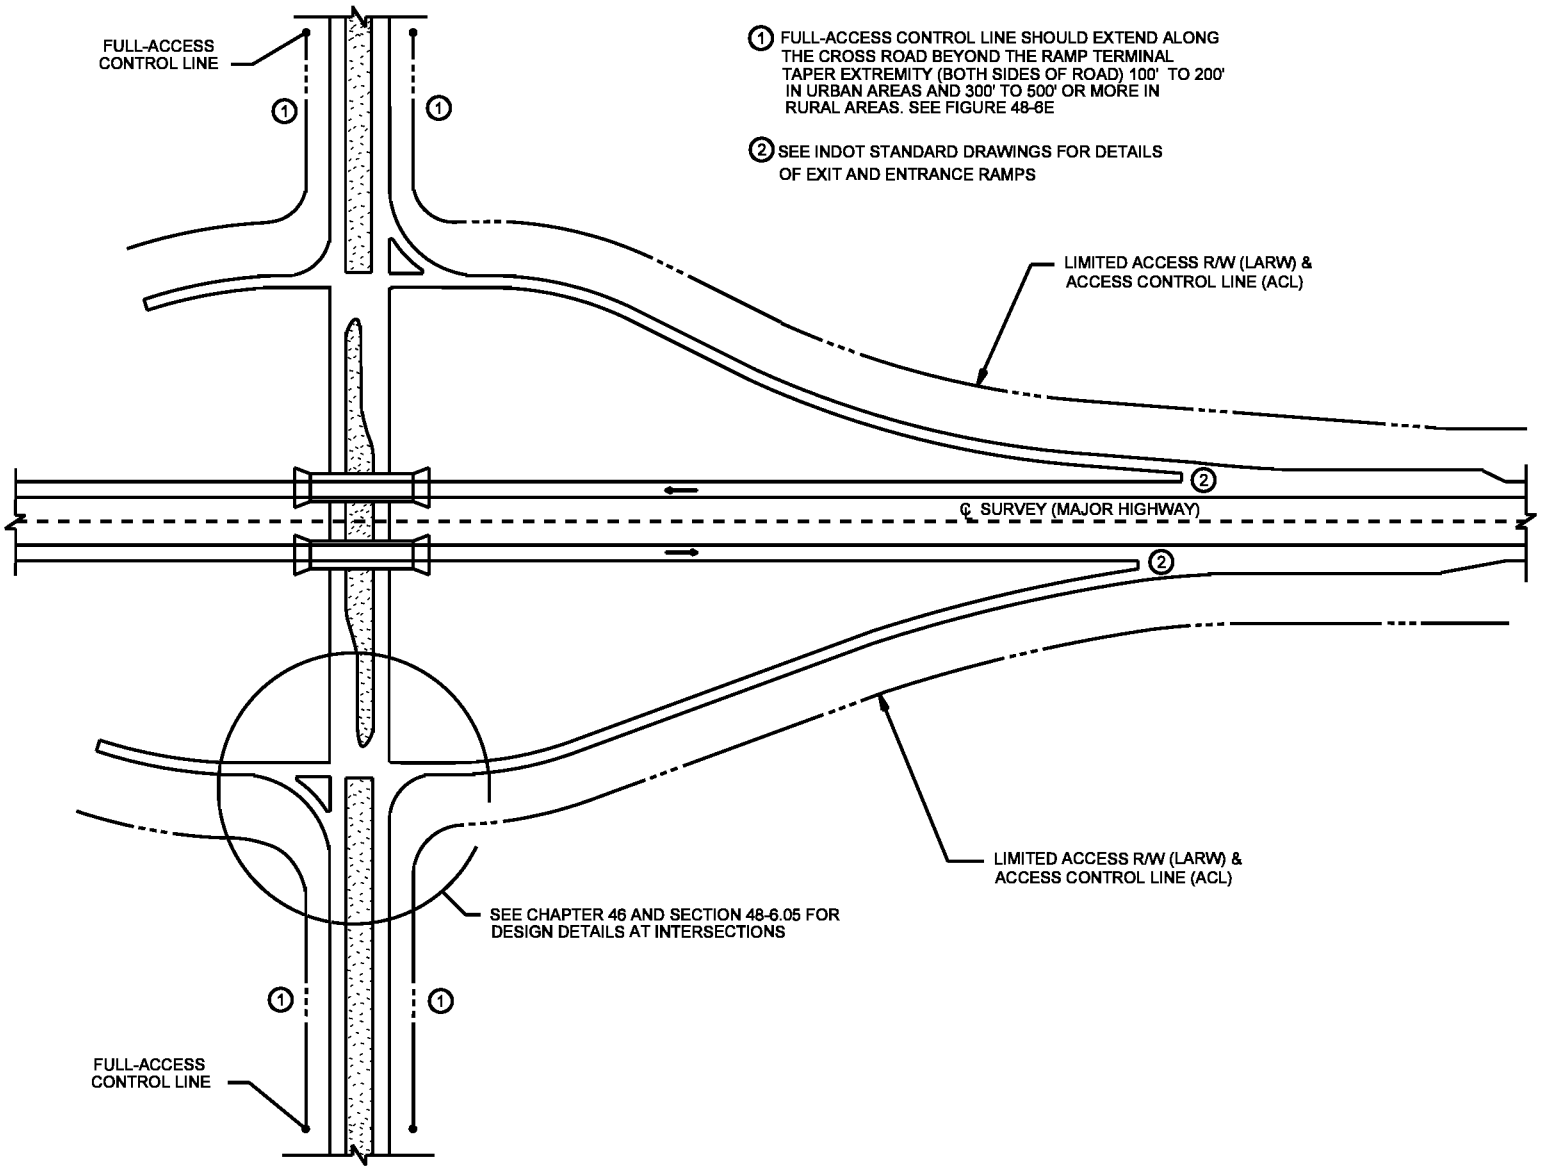

TYPICAL ACCESS CONTROL FOR A DIAMOND INTERCHANGE

Figure 48-6C