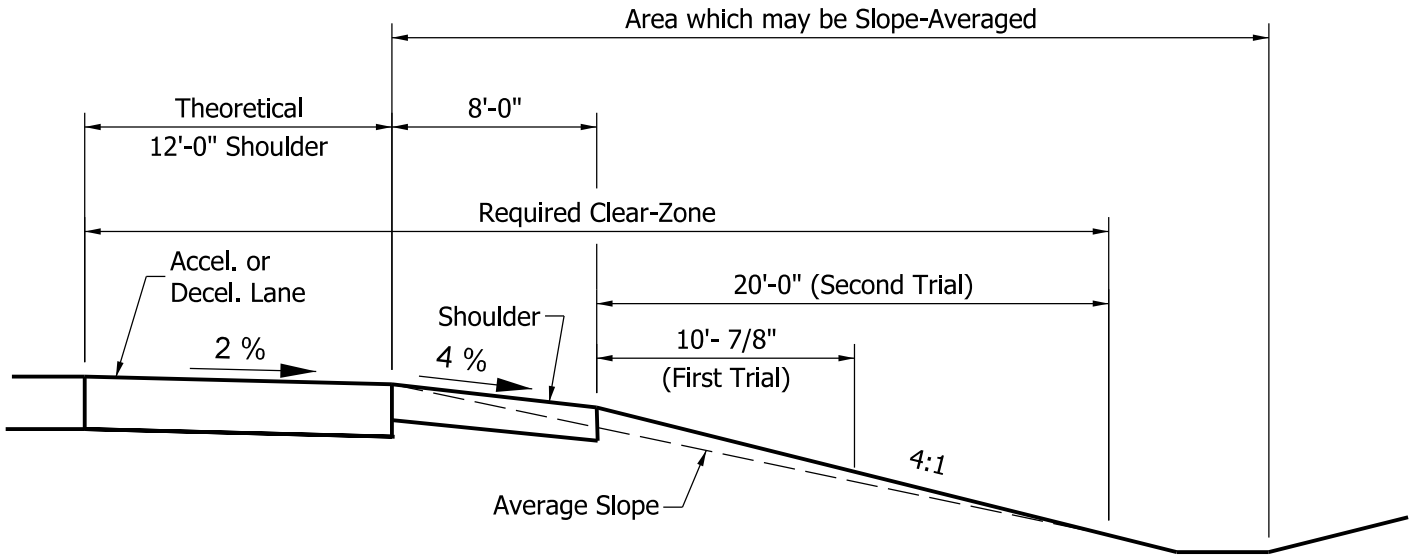

CLEAR-ZONE / SLOPE AVERAGE,
EXAMPLE 49-2.2

Figure 49-2J