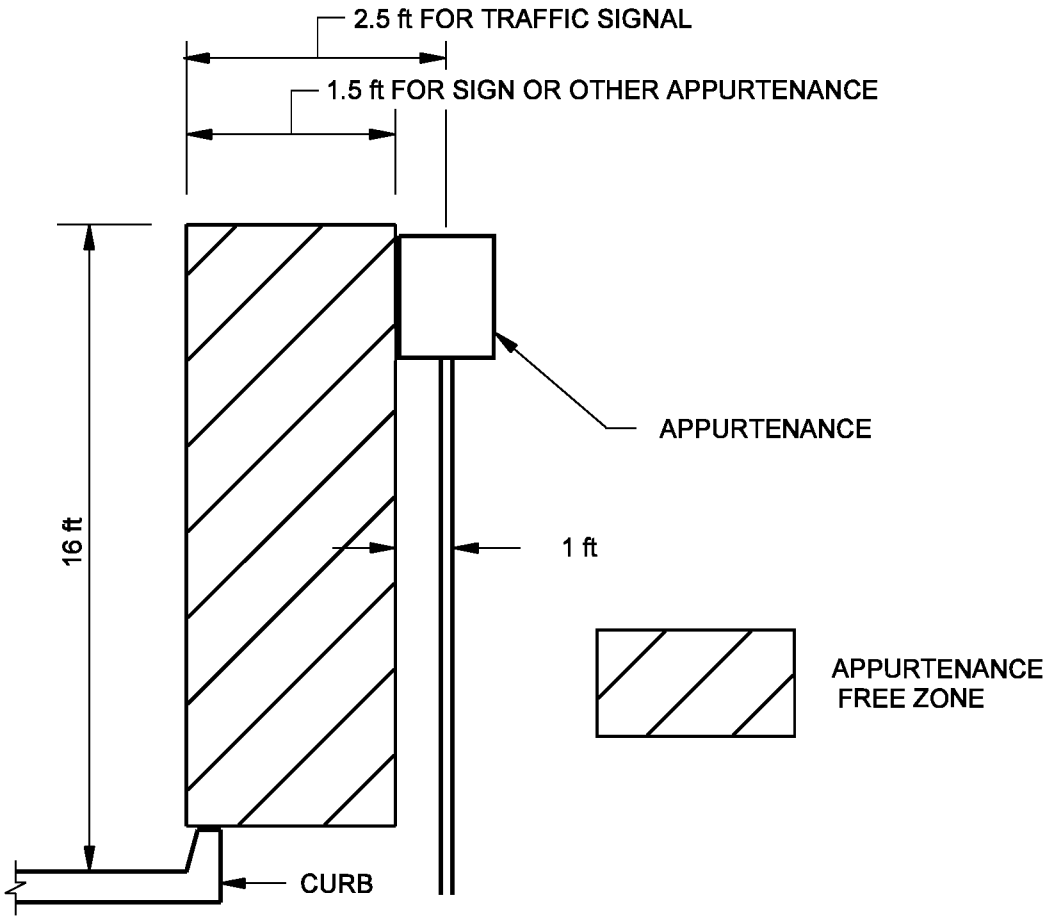

APPURTENANCE-FREE ZONE

Figure 49-2L