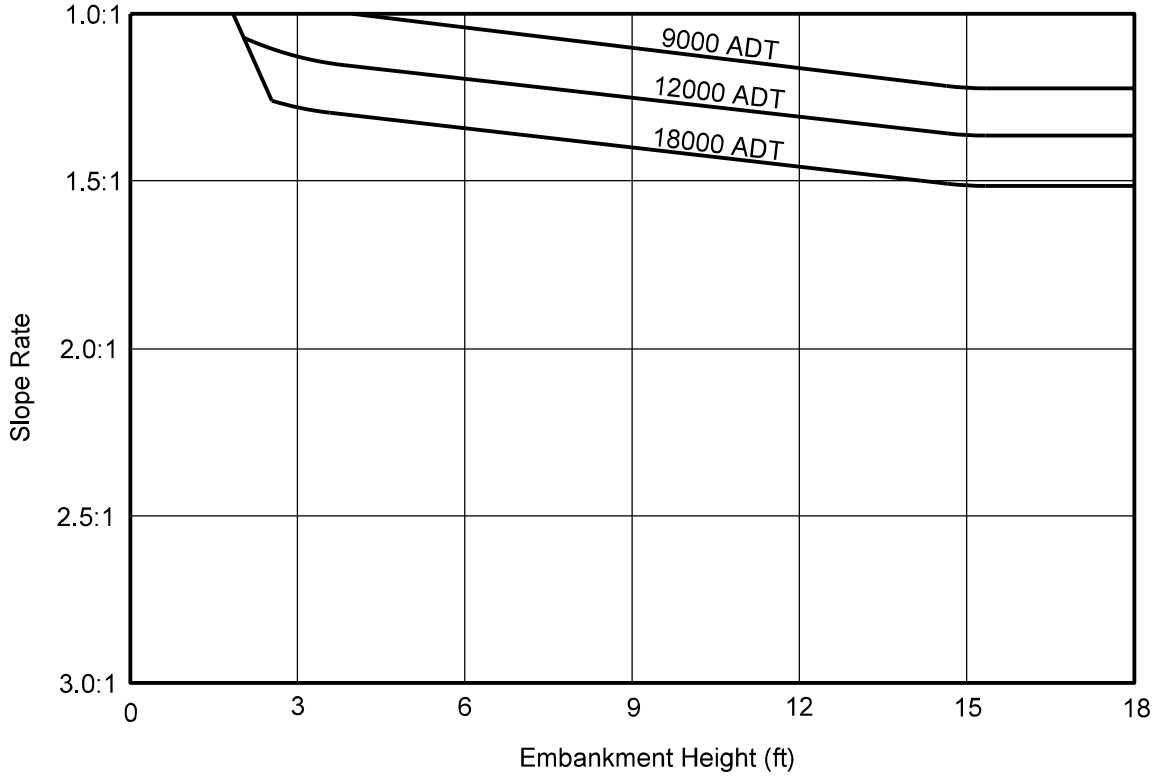

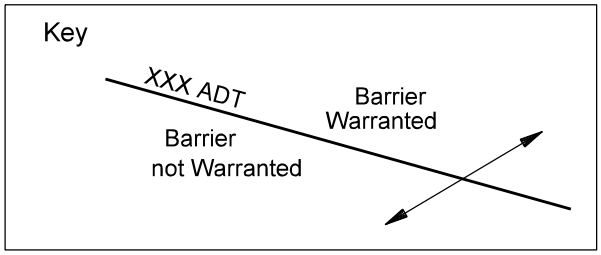

BARRIER WARRANT FOR EMBANKMENT,
2-LANE, 2-WAY ROADWAY, 35 or 40 mph

Figure 49-3B (35,40)