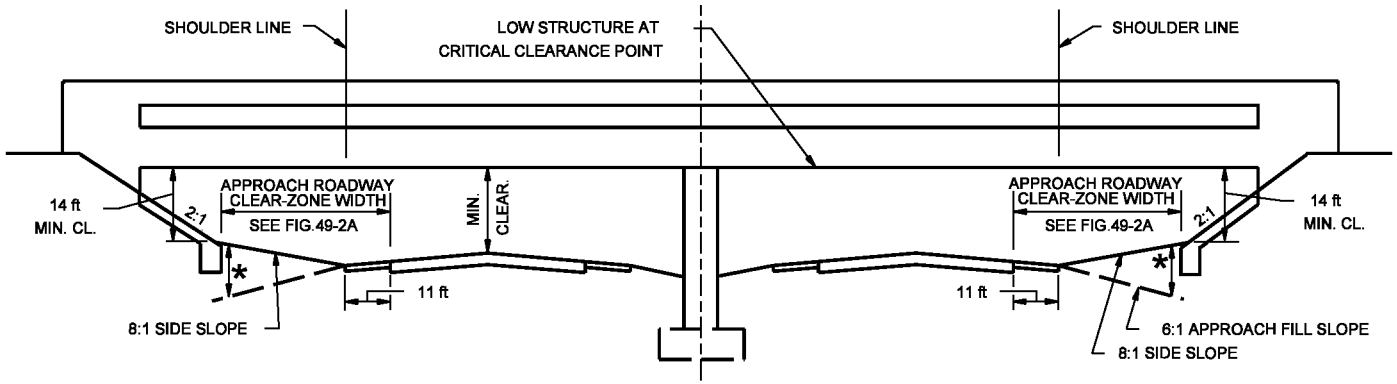

(A) TANGENT SECTION
(Example 1)

* SEE SECTION 49-3.06(03) FOR SPILLSLOPE TRANSITIONS.

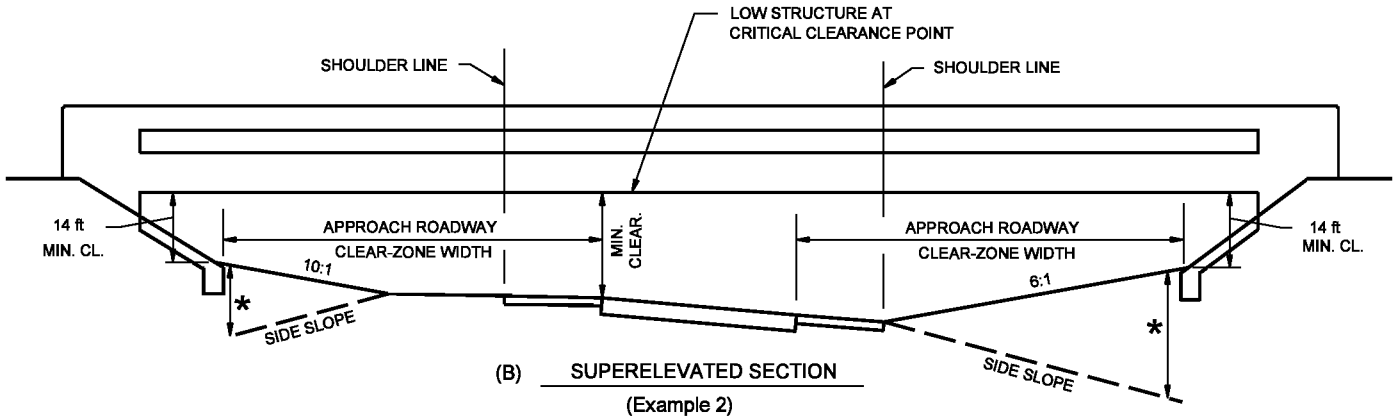

(B) SUPERELEVATED SECTION
(Example 2)

BRIDGE PIER AND SPILLSLOPE CLEARANCE,
NEW CONSTRUCTION

Figure 49-3K