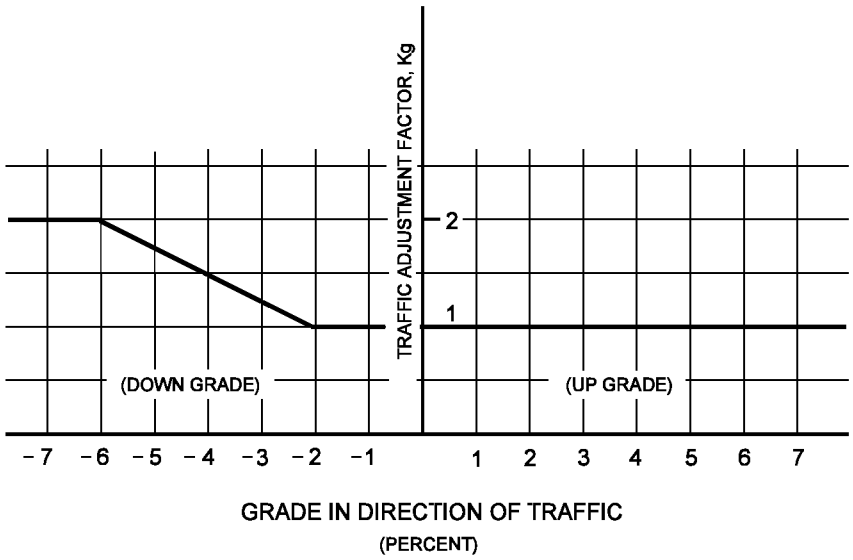

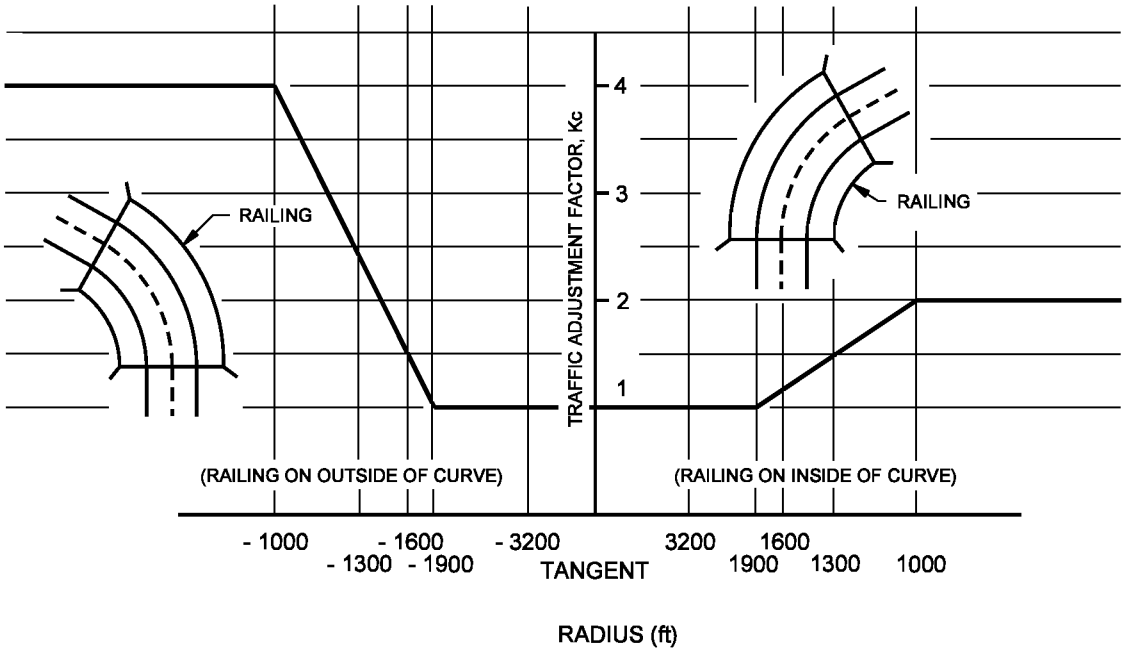

GRADE TRAFFIC-ADJUSTMENT FACTOR, K_g AND
CURVATURE TRAFFIC-ADJUSTMENT FACTOR, K_c

Figure 49-6B