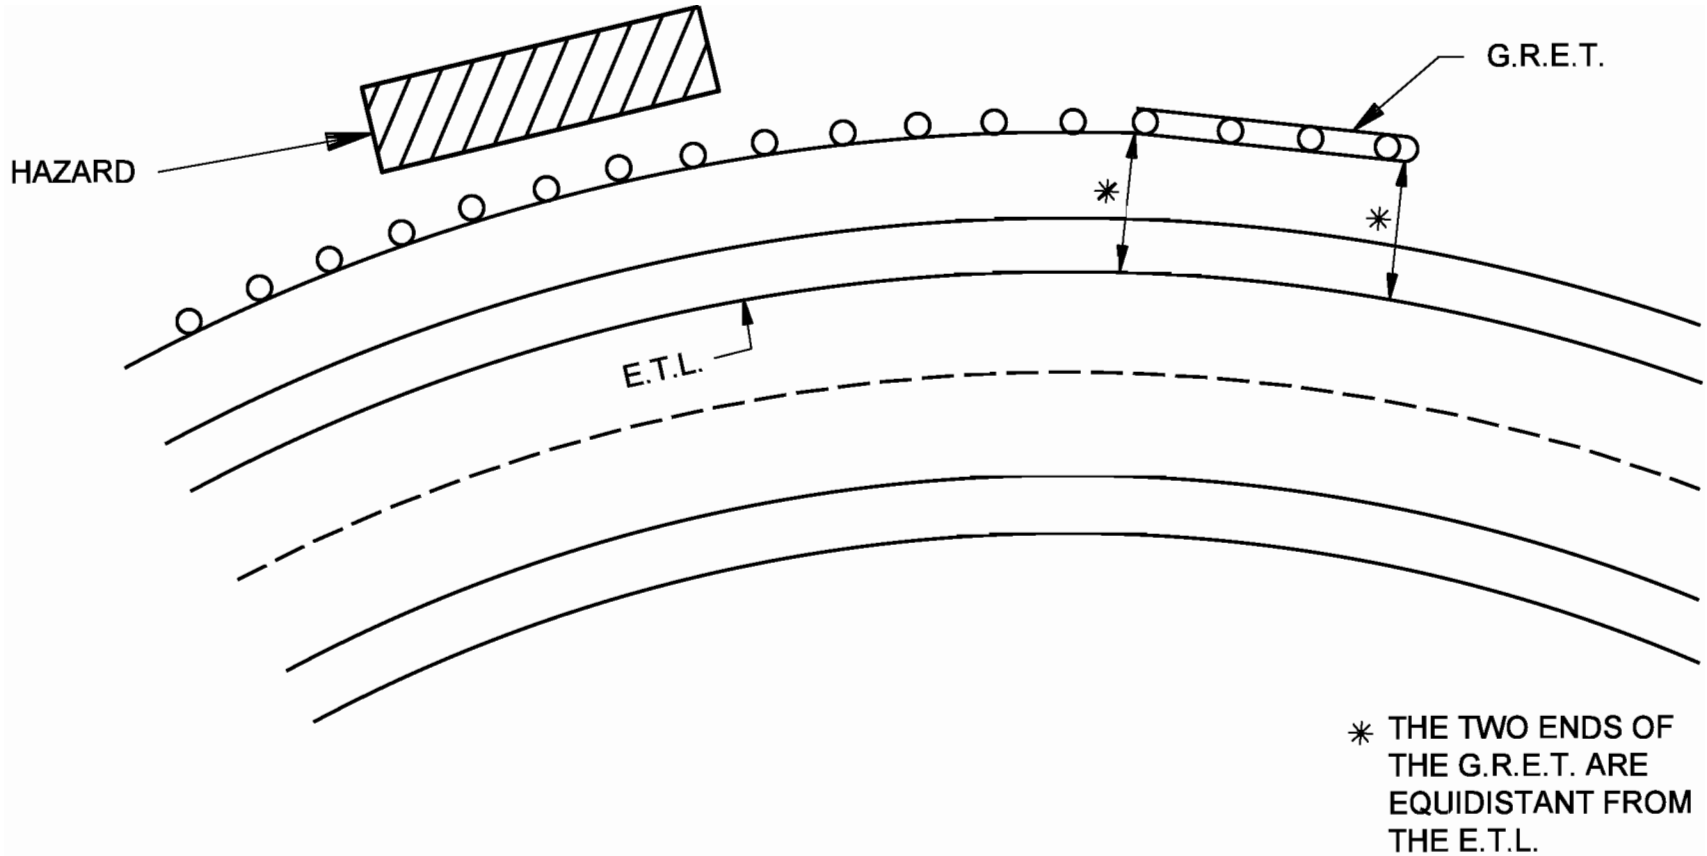

GUARDRAIL END TREATMENT
TYPE OS OR MS
FOR CURVED GUARDRAIL RUN

Figure 49-8A