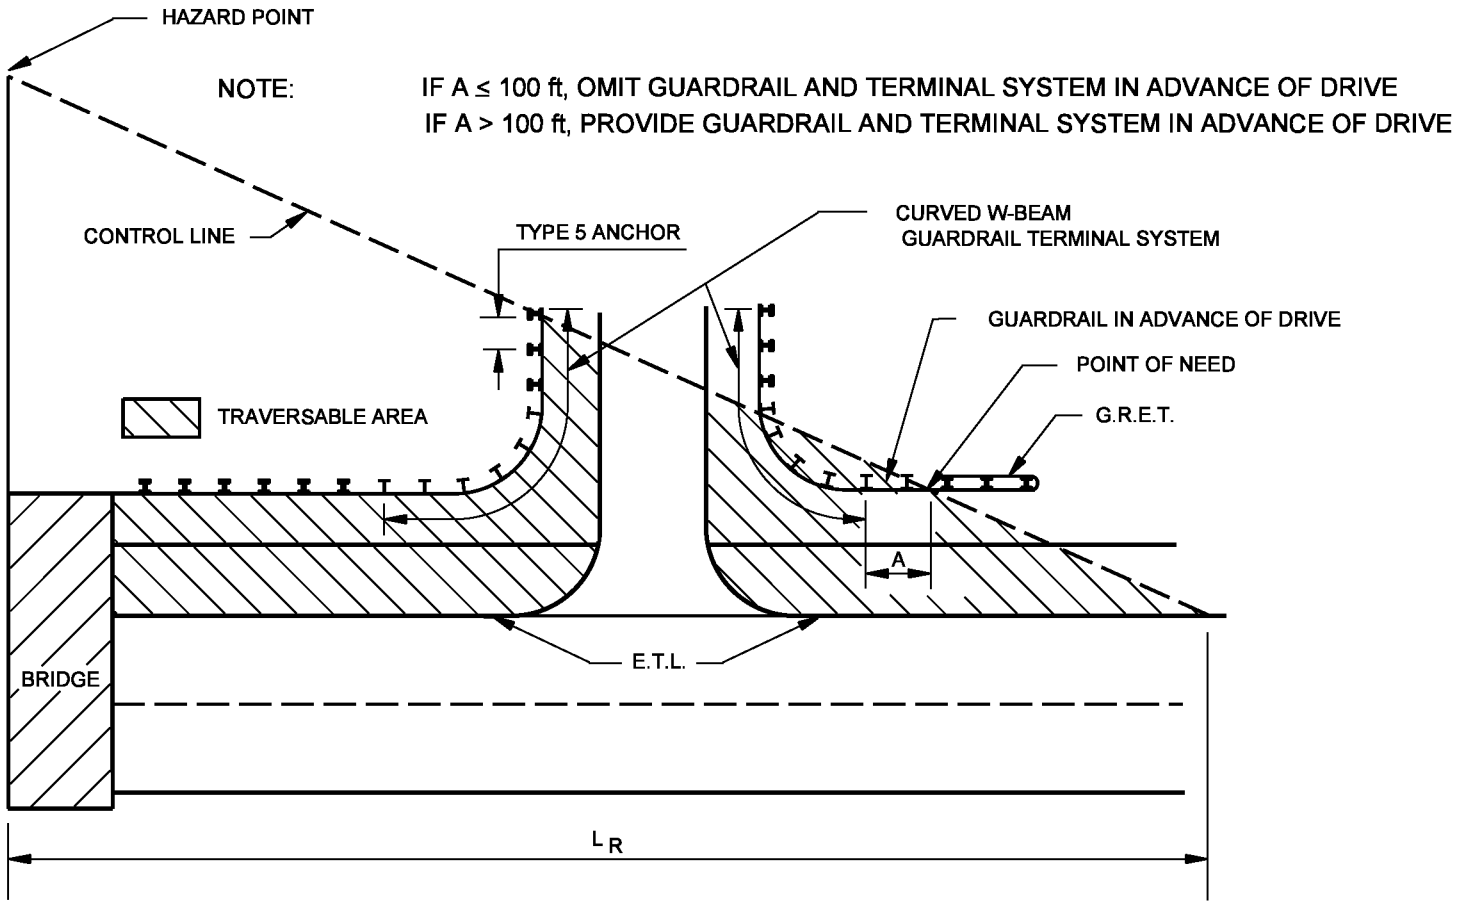

DRIVE APPLICATION
WITHIN THE CONTROL LINE

Figure 49-9E