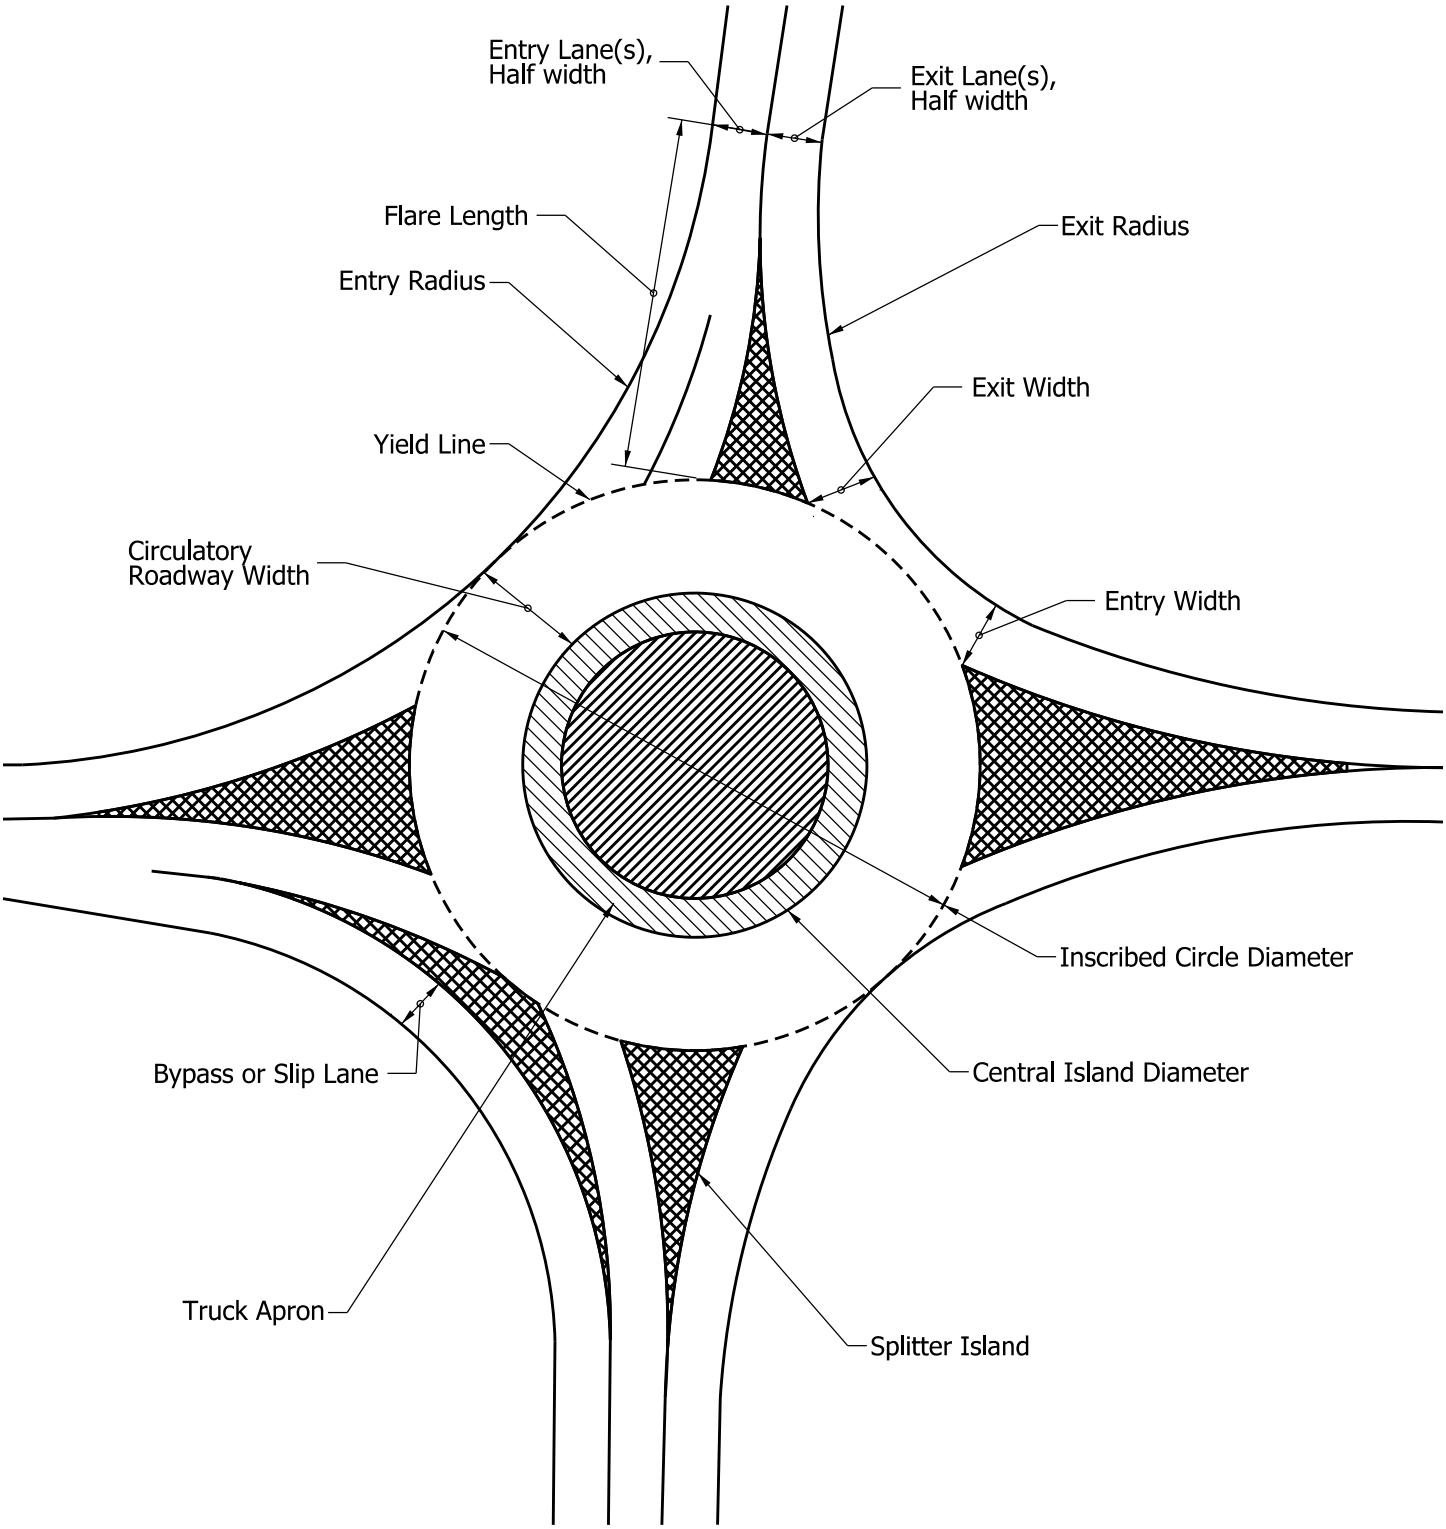

ROUNDABOUT ELEMENTS

Figure 51-12A