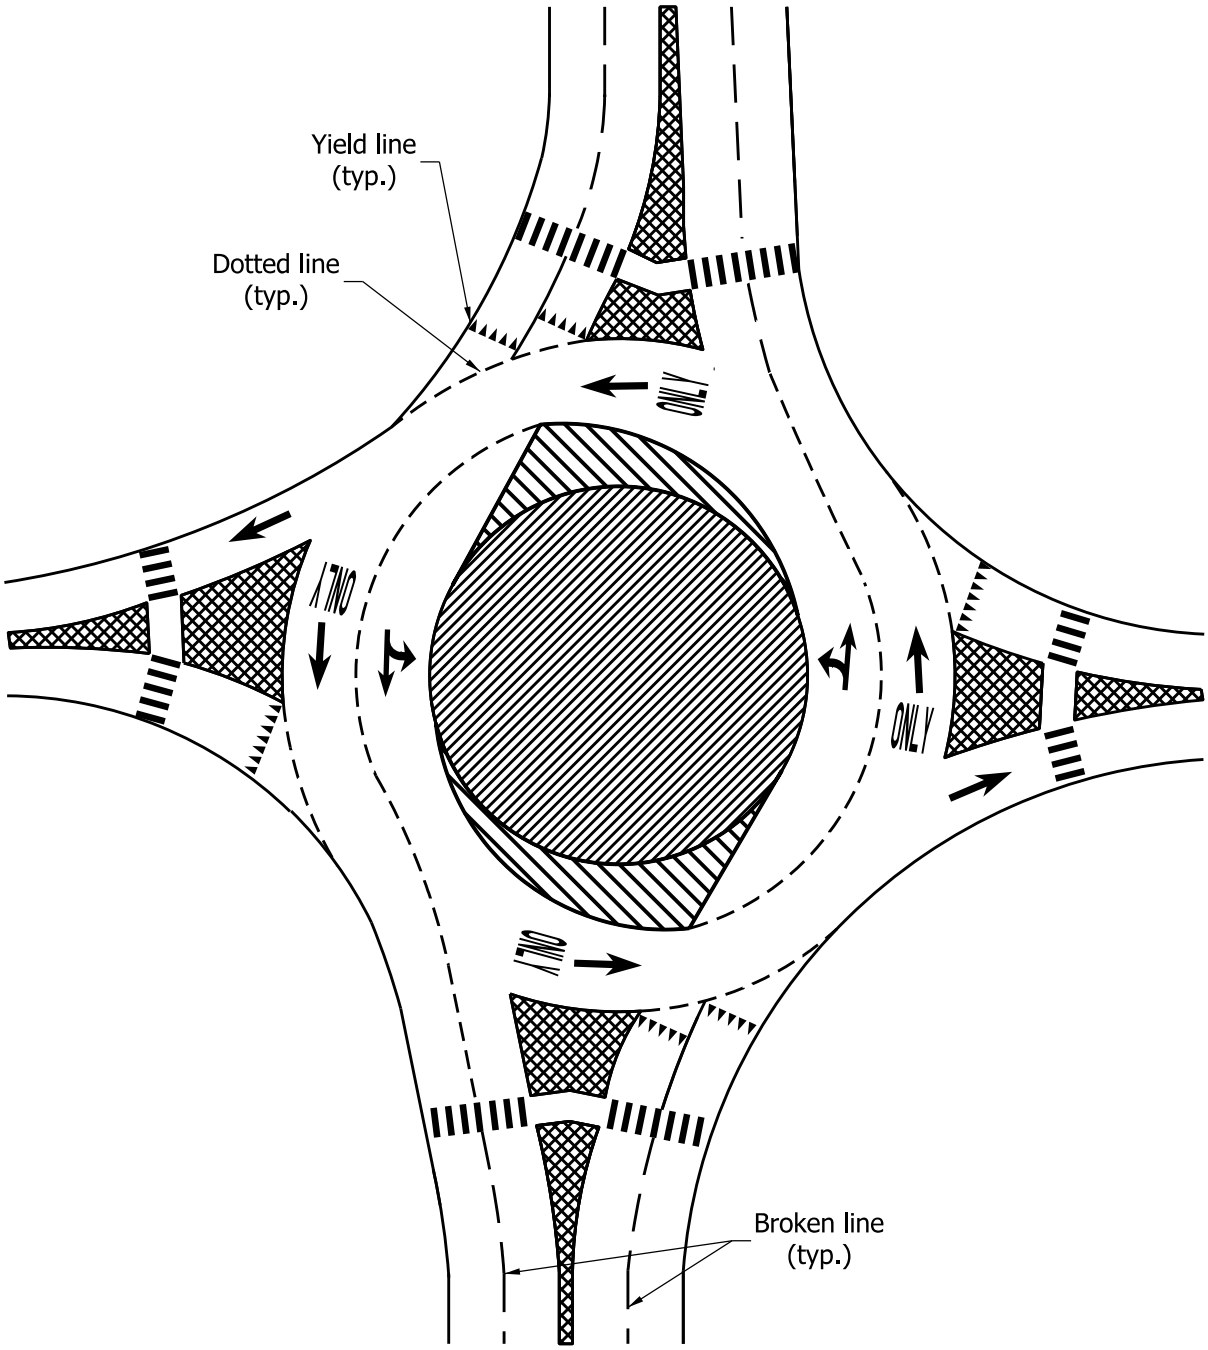

MULTILANE ROUNDABOUT,
ONE APPROACH ROADWAY 4 LANES

FIGURE 51-12E