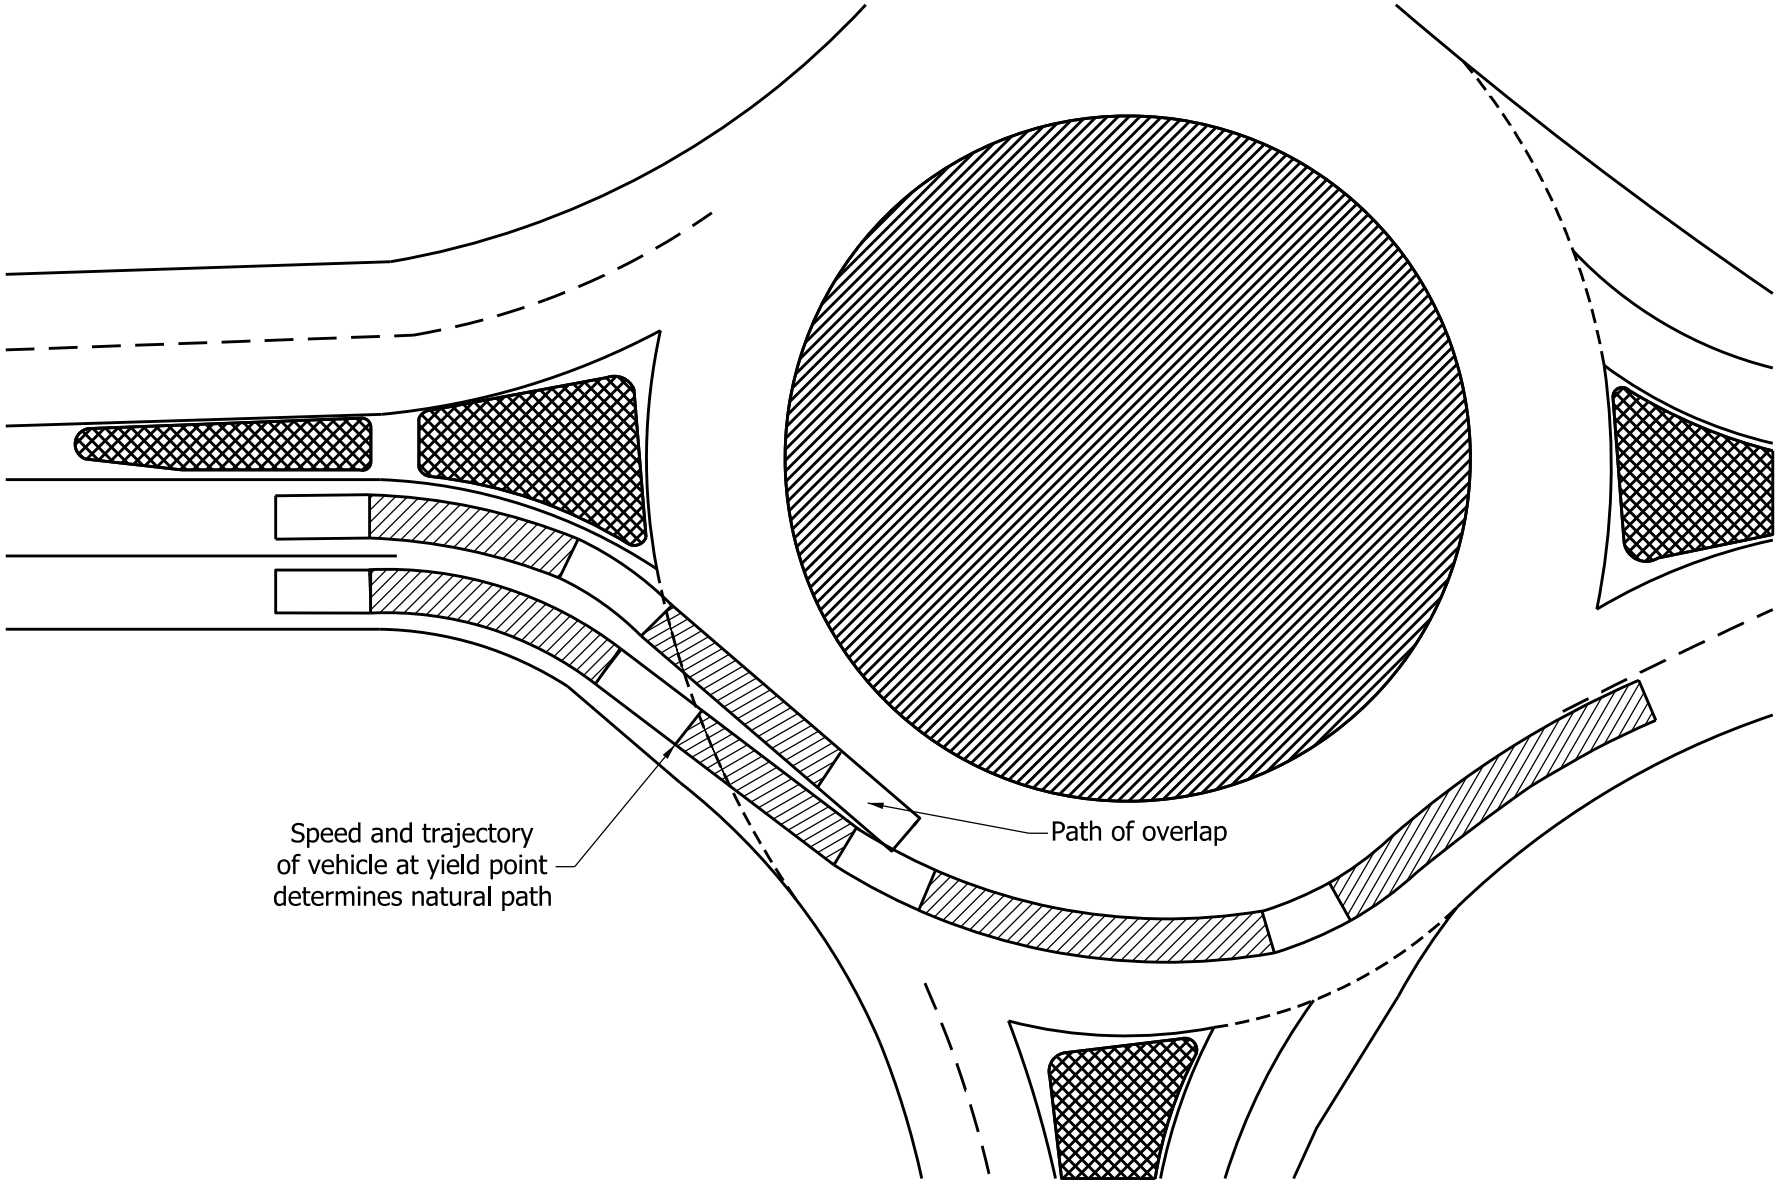

ENTRY-PATH OVERLAP

Figure 51-12MM