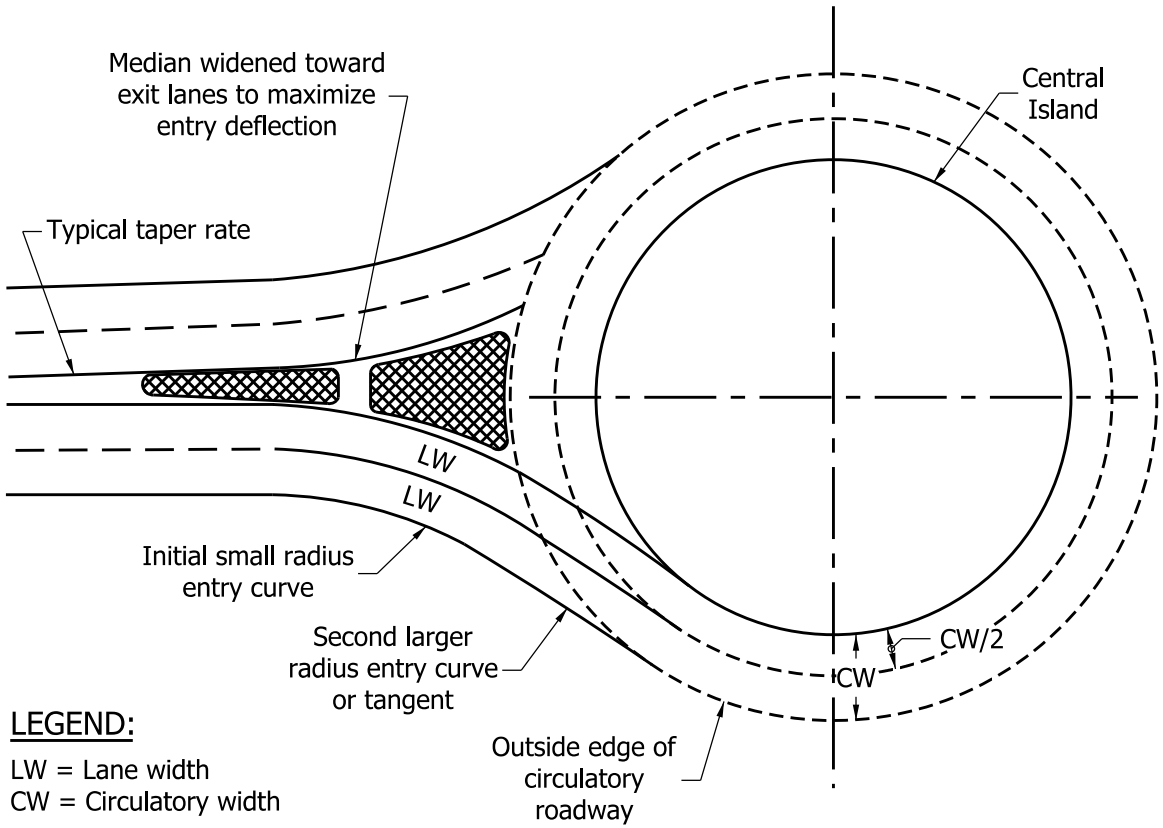

PATH-OVERLAP AVOIDANCE TECHNIQUES

Figure 51-12 OO