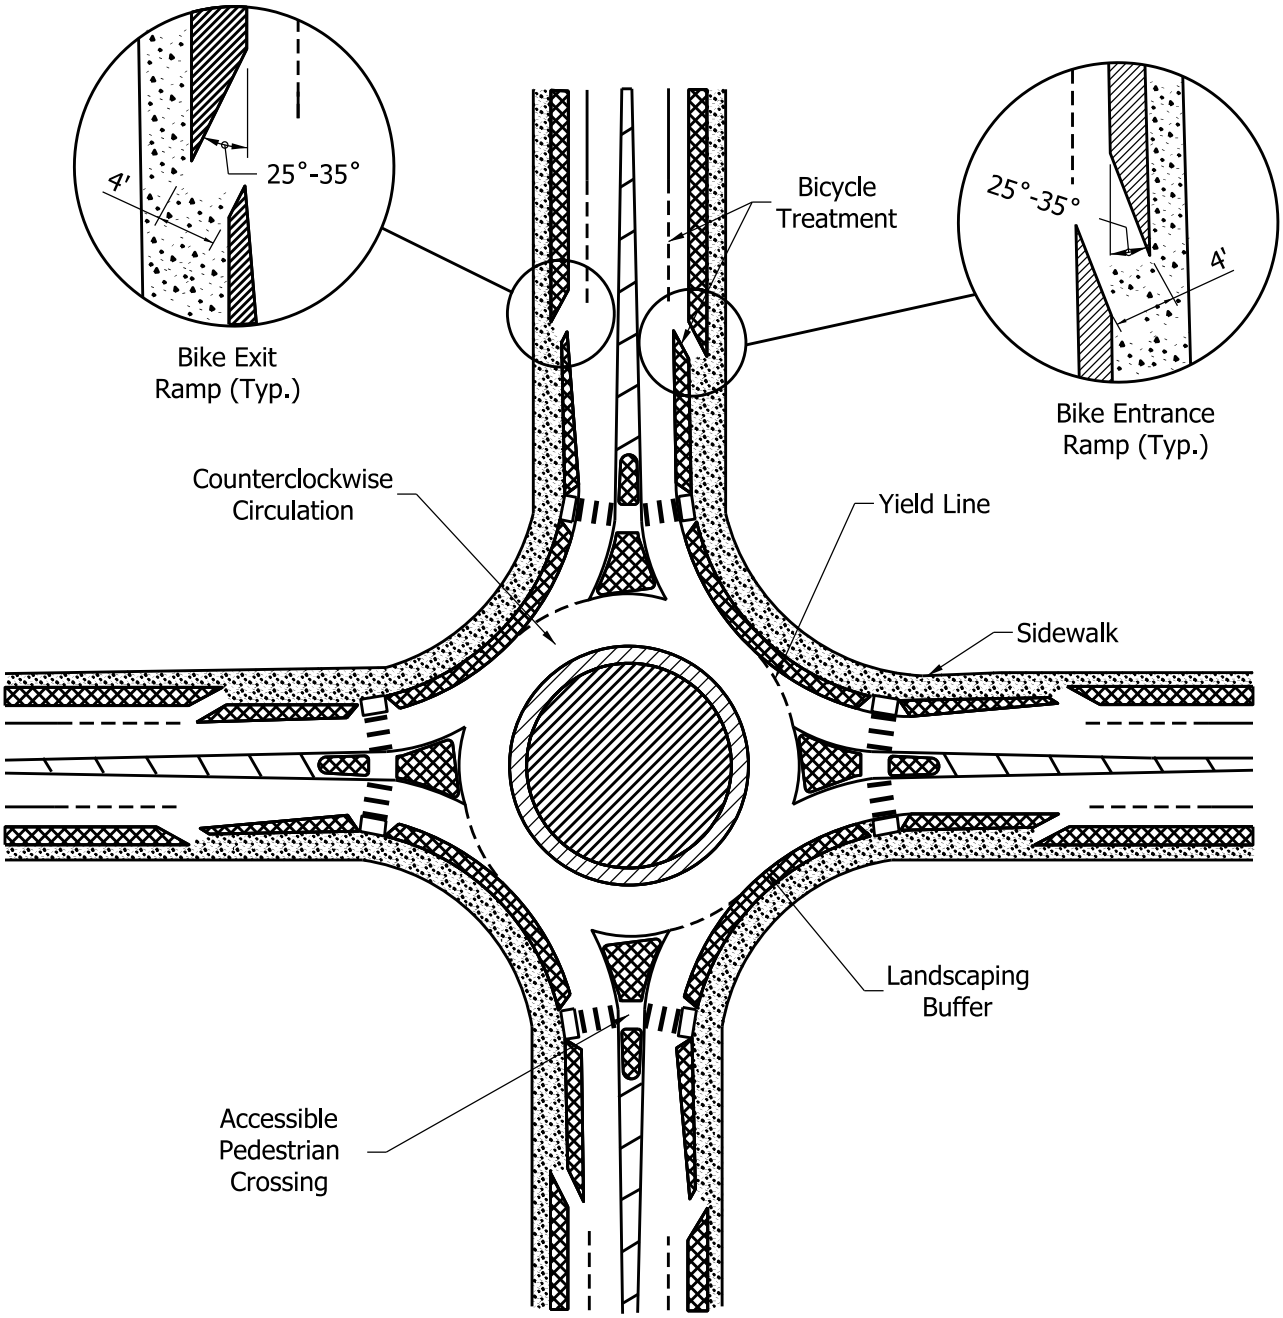

ROUNDABOUT FEATURES

Figure 51-12V