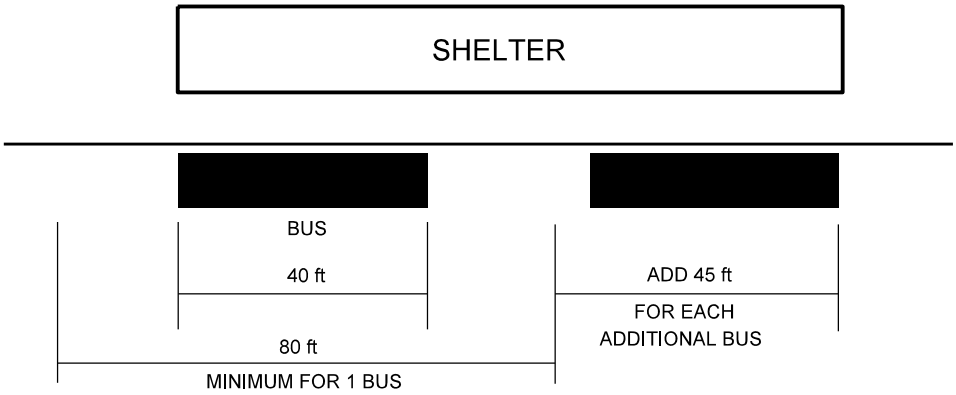

PARALLEL PARKING

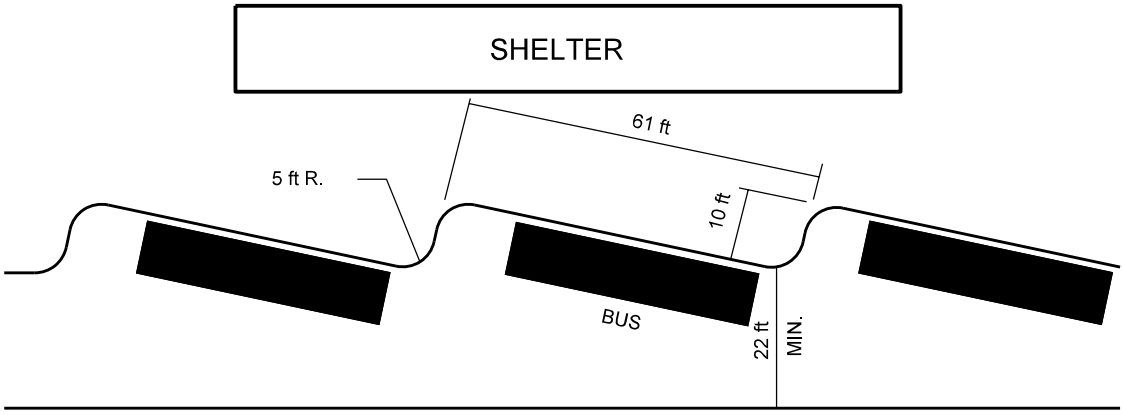

SHALLOW SAWTOOTH PARKING

RECOMMENDED LENGTHS FOR BUS -LOADING AREAS
(Parking-and-Ride Lots)

Figure 51-4B