* Open graded mixtures OG19.0 mm or OG25.0 mm should be QC/QA-HMA, 5, 76. For all other mixtures, see Section 52-9.02 to determine the appropriate HMA mixture designation.

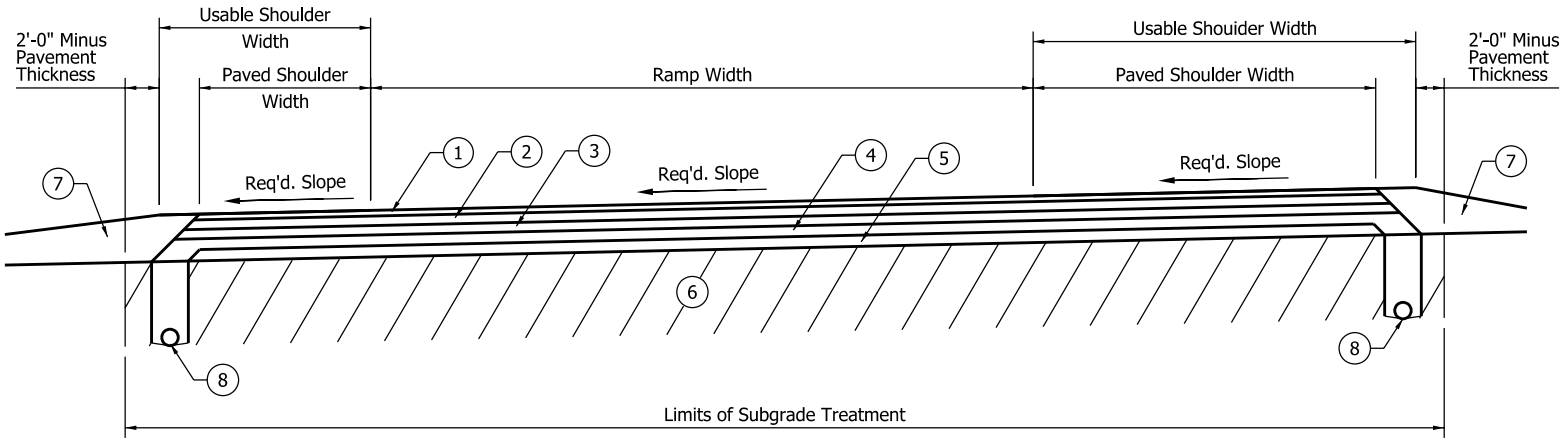

* Ramp

1. 165 lb/yd² HMA Surface 9.5 mm
2. 275 lb/yd² HMA Intermediate 19.0 mm
3. 330 lb/yd² Minimum HMA Base 19.0 mm or HMA Intermediate 19.0 mm
4. 250 lb/yd² QC/QA-HMA Intermediate OG19.0 mm
5. 330 lb/yd² QC/QA HMA Minimum Base 19.0 mm or HMA Intermediate 19.0 mm
6. Subgrade Treatment, Type _____
7. Variable-Depth Compacted Aggregate, Size No. 53
8. Pipe, Type 4, Circular, 6 in.

FULL-DEPTH HMA RAMP

Figure 52-13S