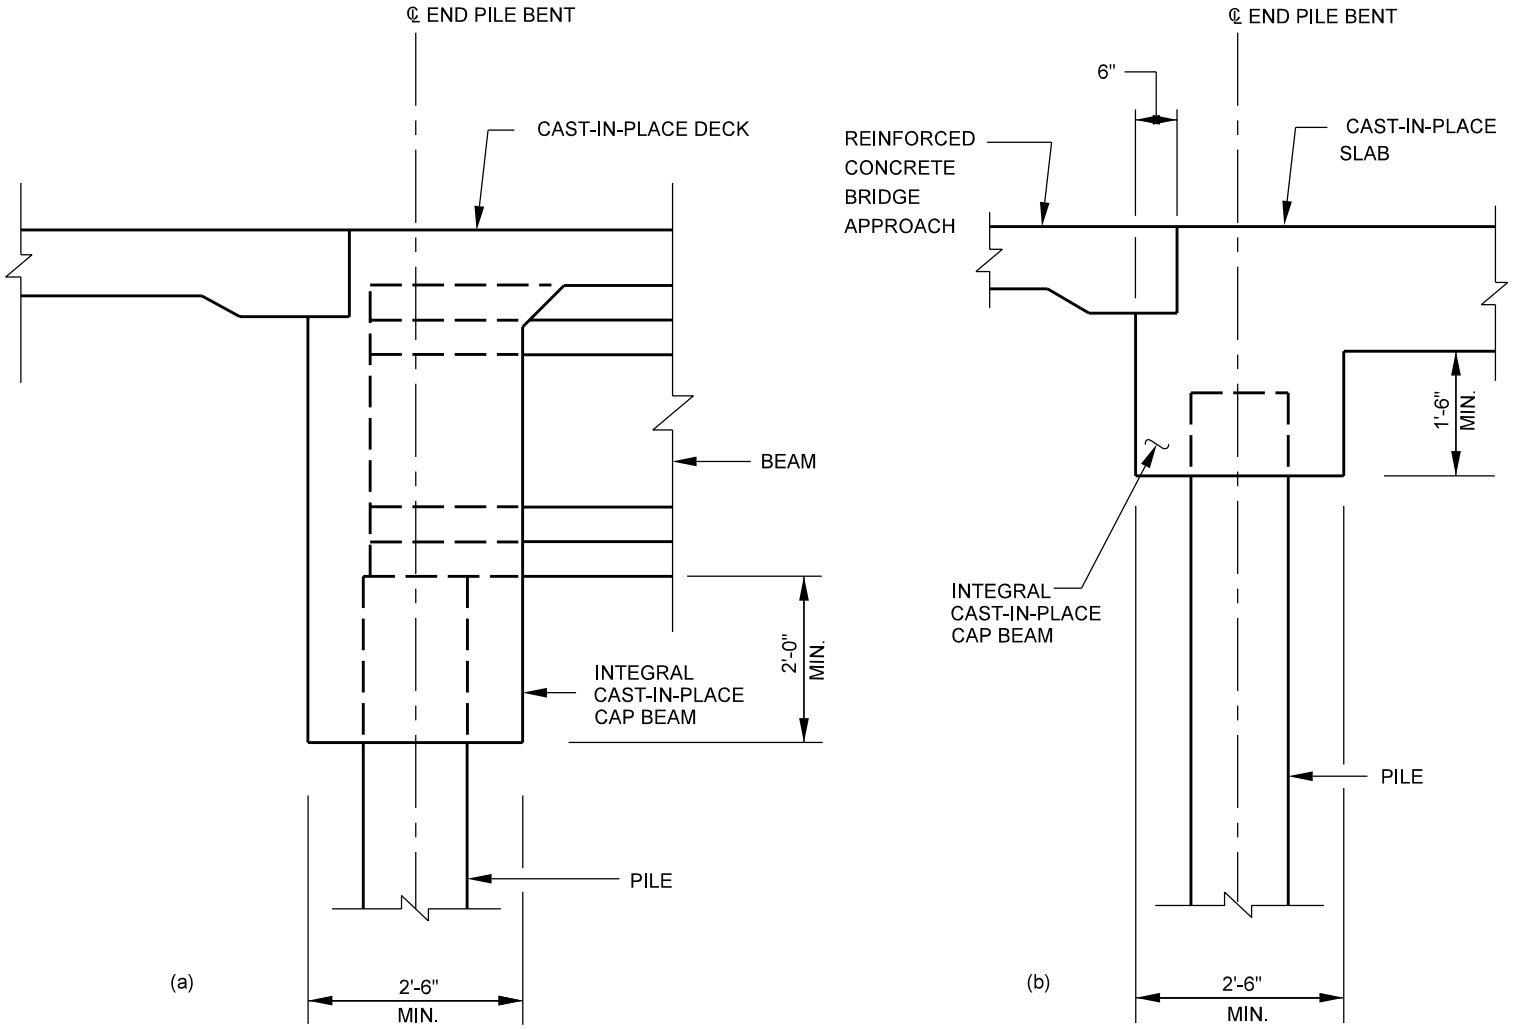


INTEGRAL END BENTS

Figure 59-2C