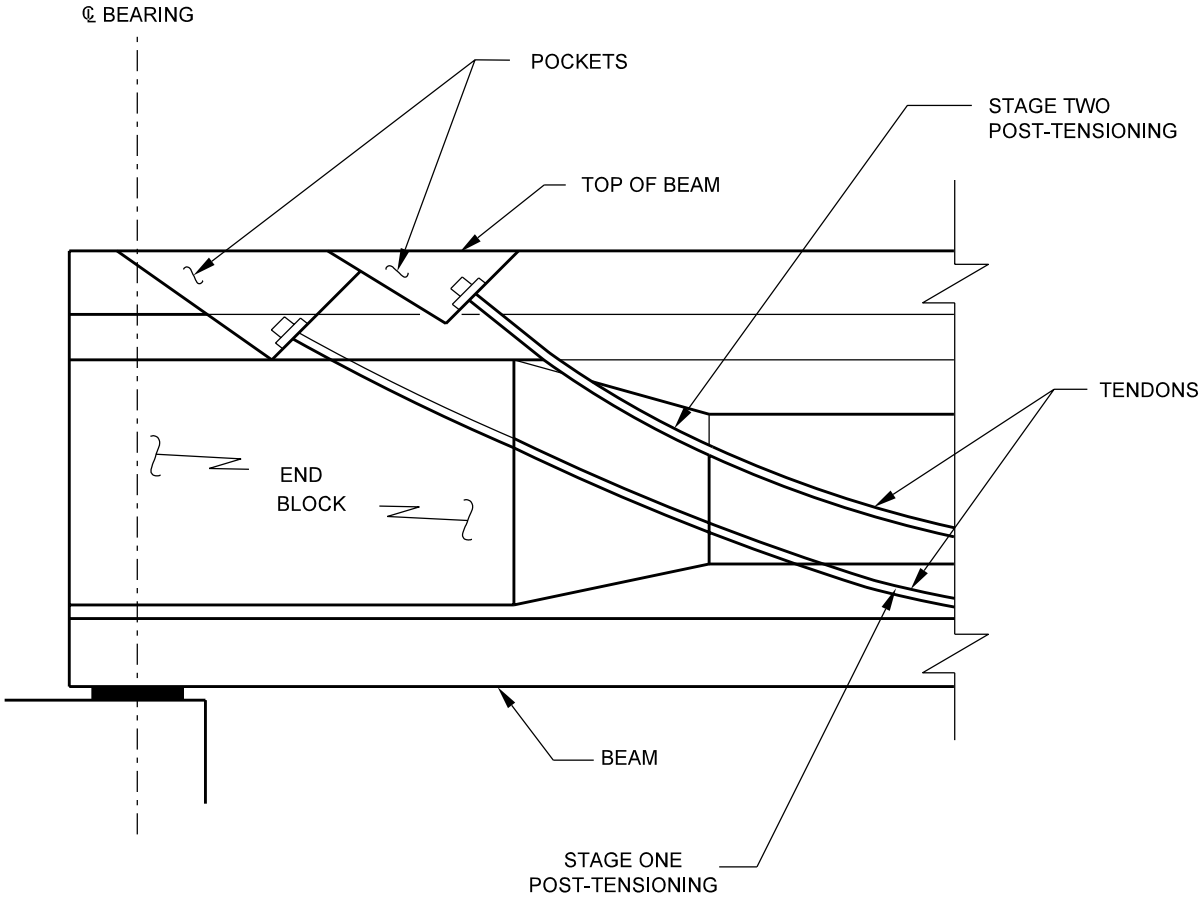


TOP ANCHORAGE FOR LONGITUDINAL POST-TENSIONING
(Type B)

Figure 59-3N