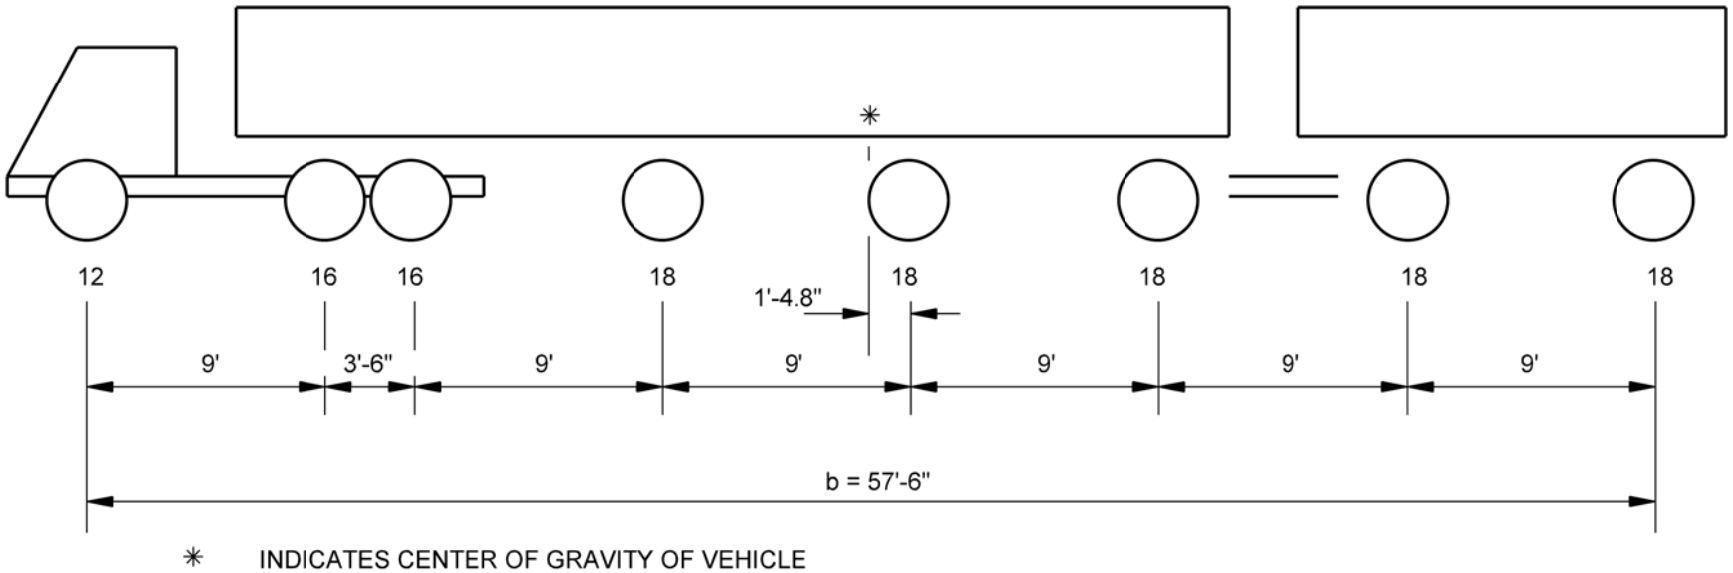

MICHIGAN TRUCK TRAIN NO. 5
(W = 134 kip)

Figure 60-3E