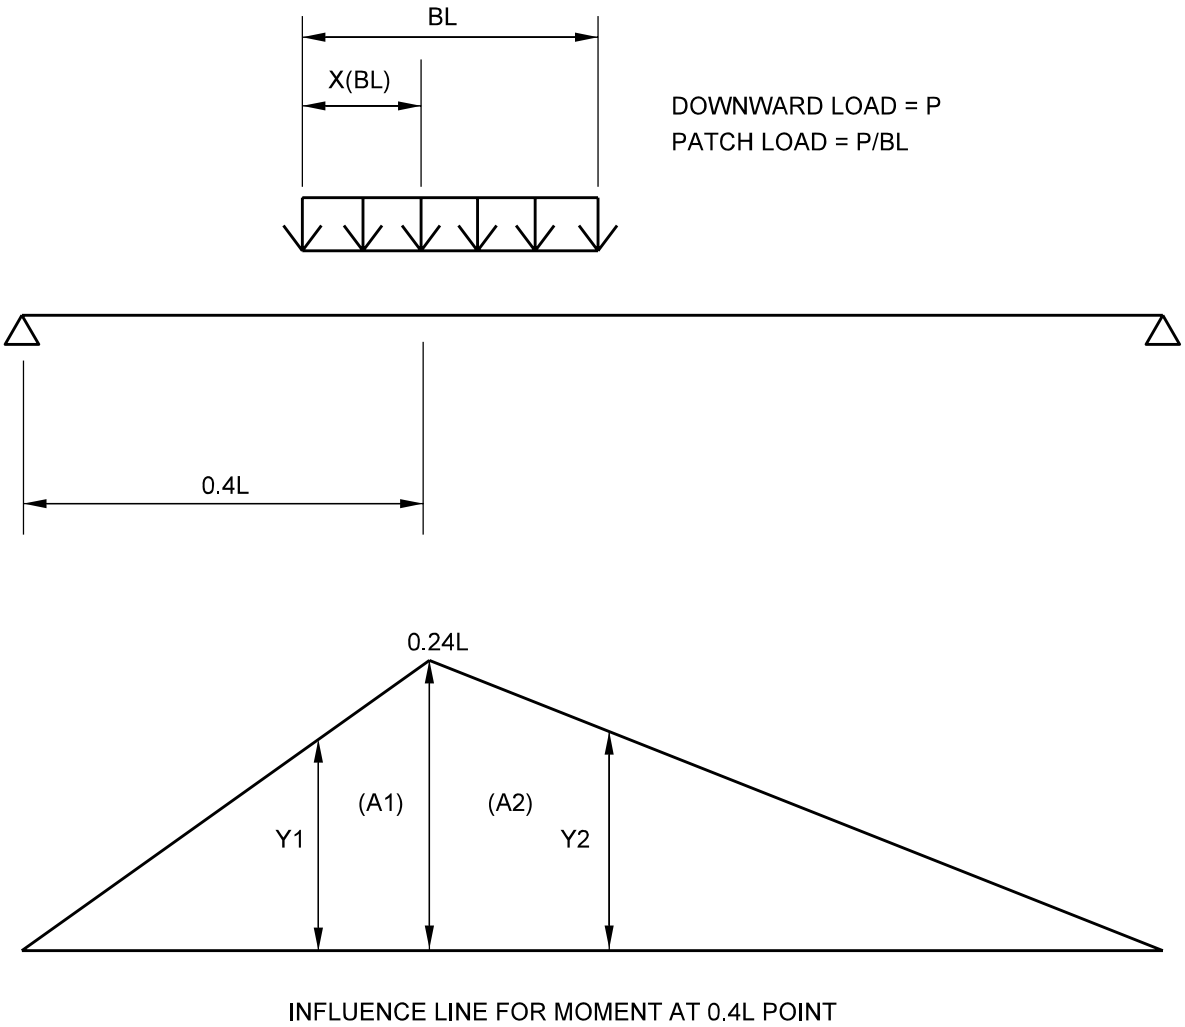

PATCH LOADING - SIMPLE SPAN

Figure 61-2C