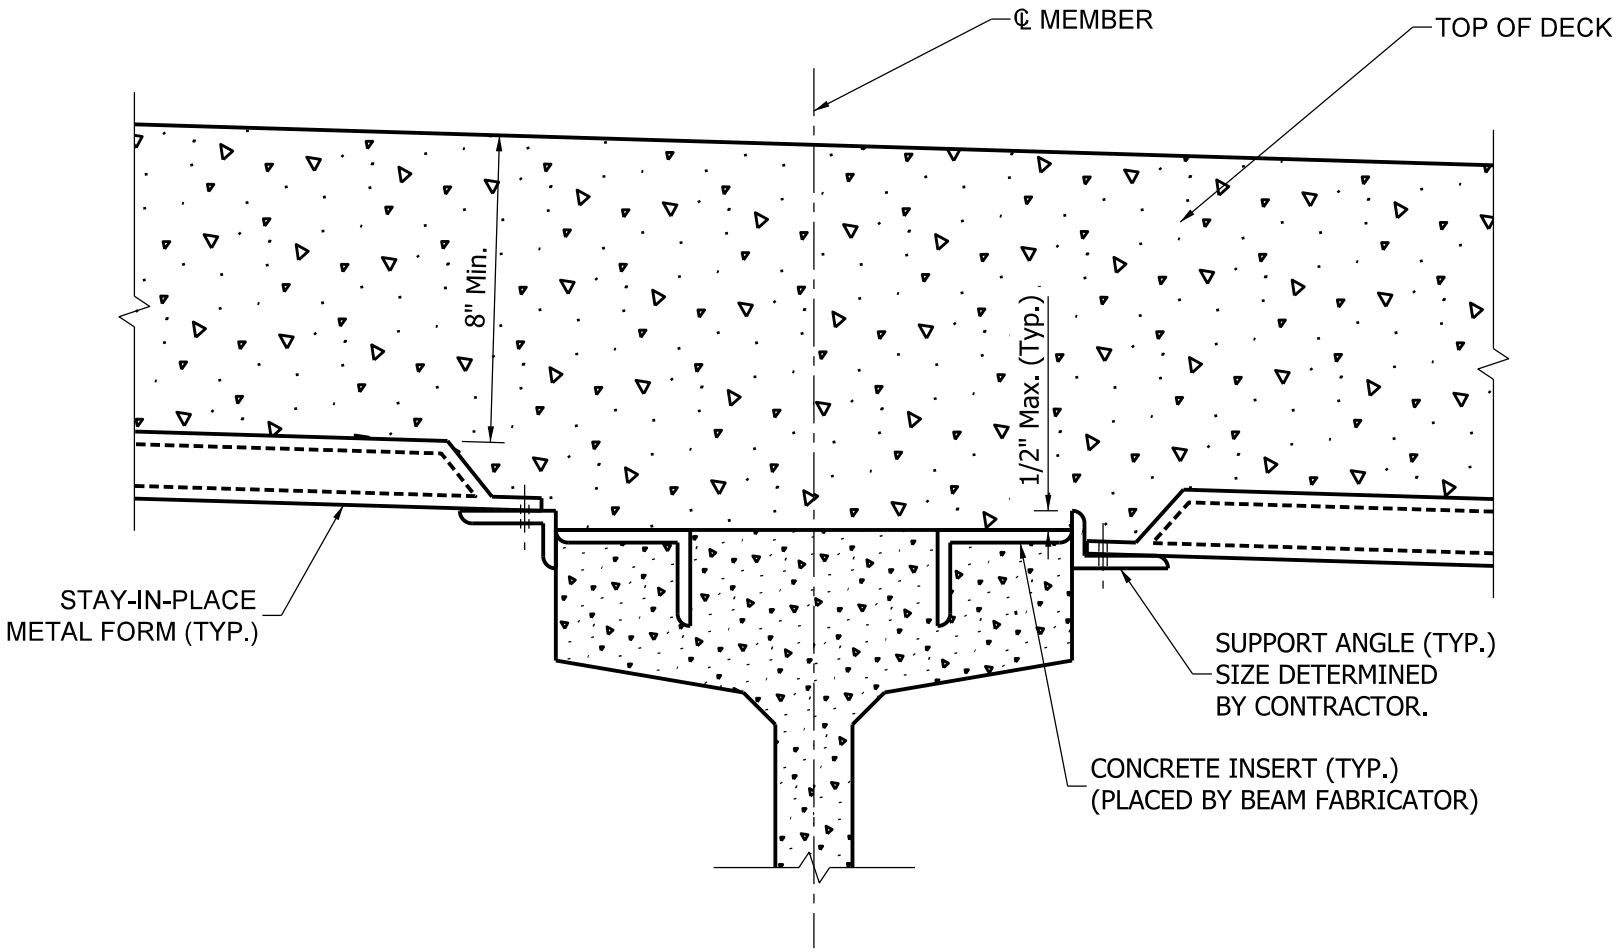

FILLET TREATMENT FOR
PRESTRESSED-CONCRETE MEMBER

Figure 61-4C