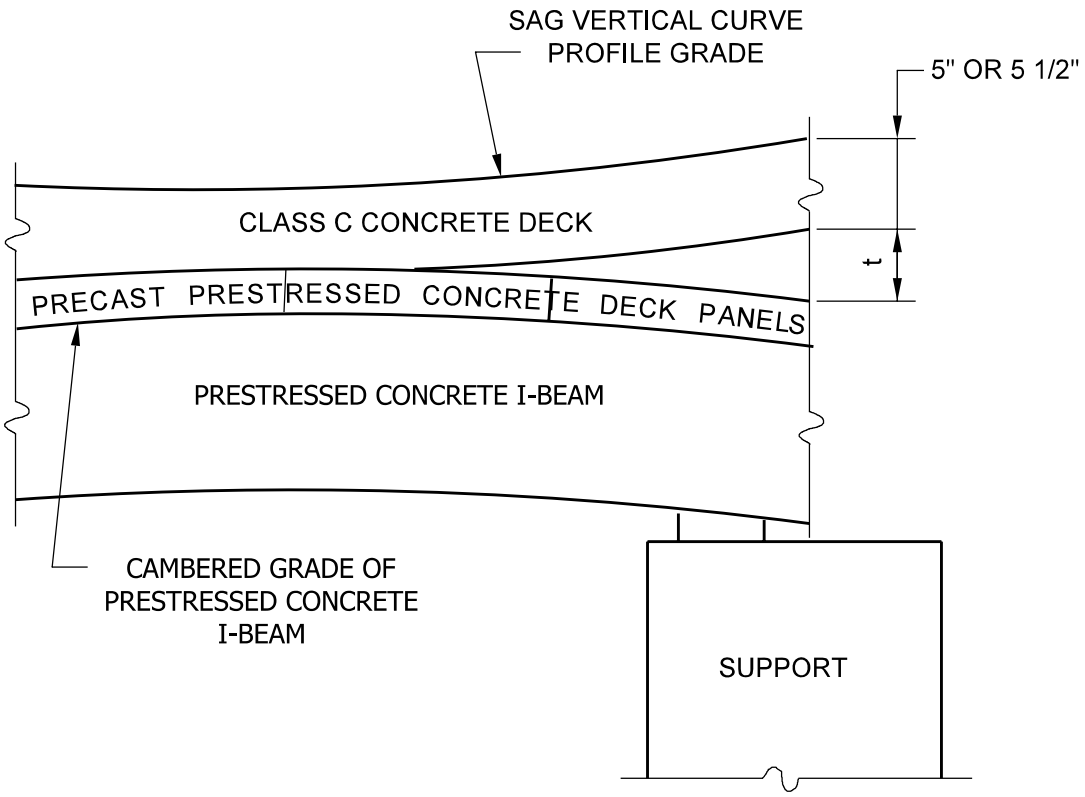


PRECAST DECK PANELS ON BRIDGE WITH
SAG VERTICAL CURVE

Figure 61-4D