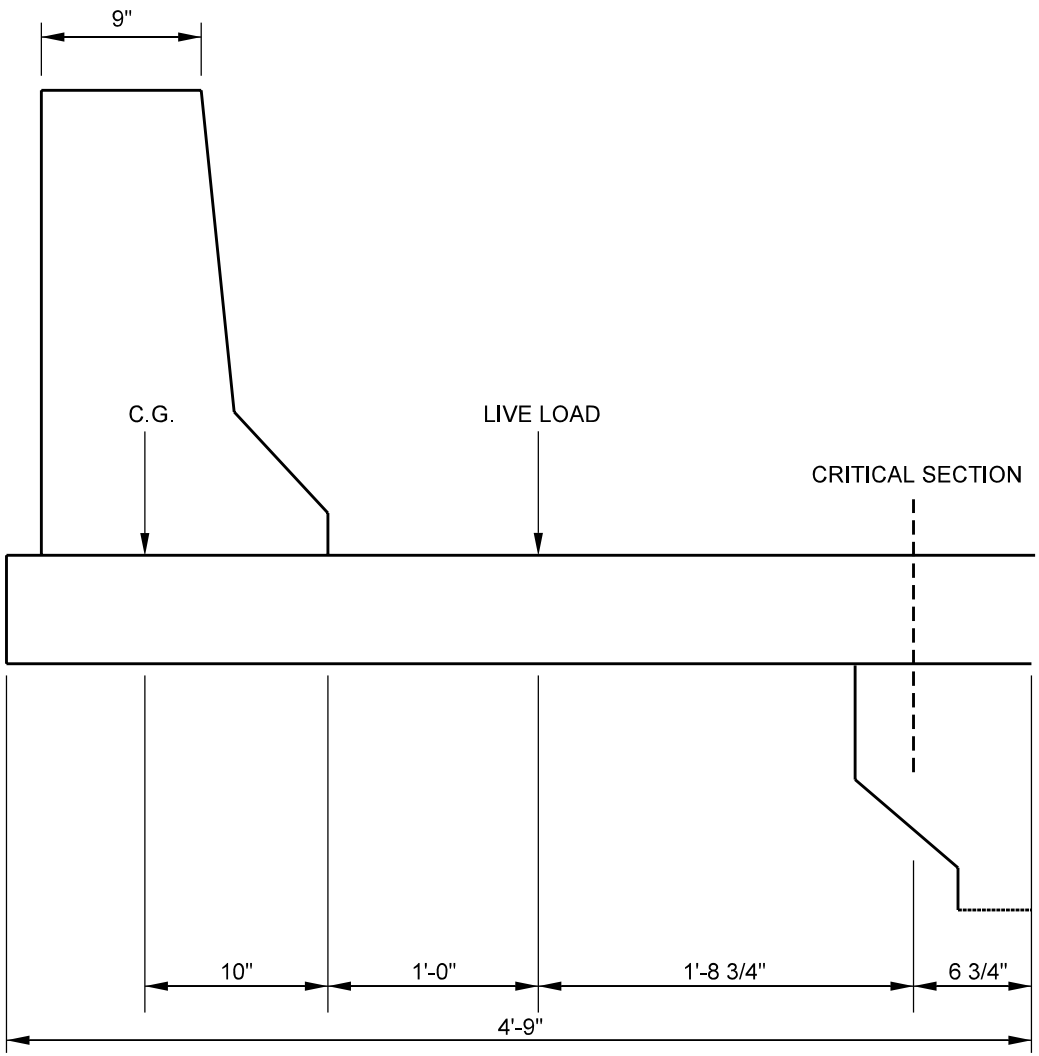

OVERHANG DIMENSIONS

Figure 61-5B