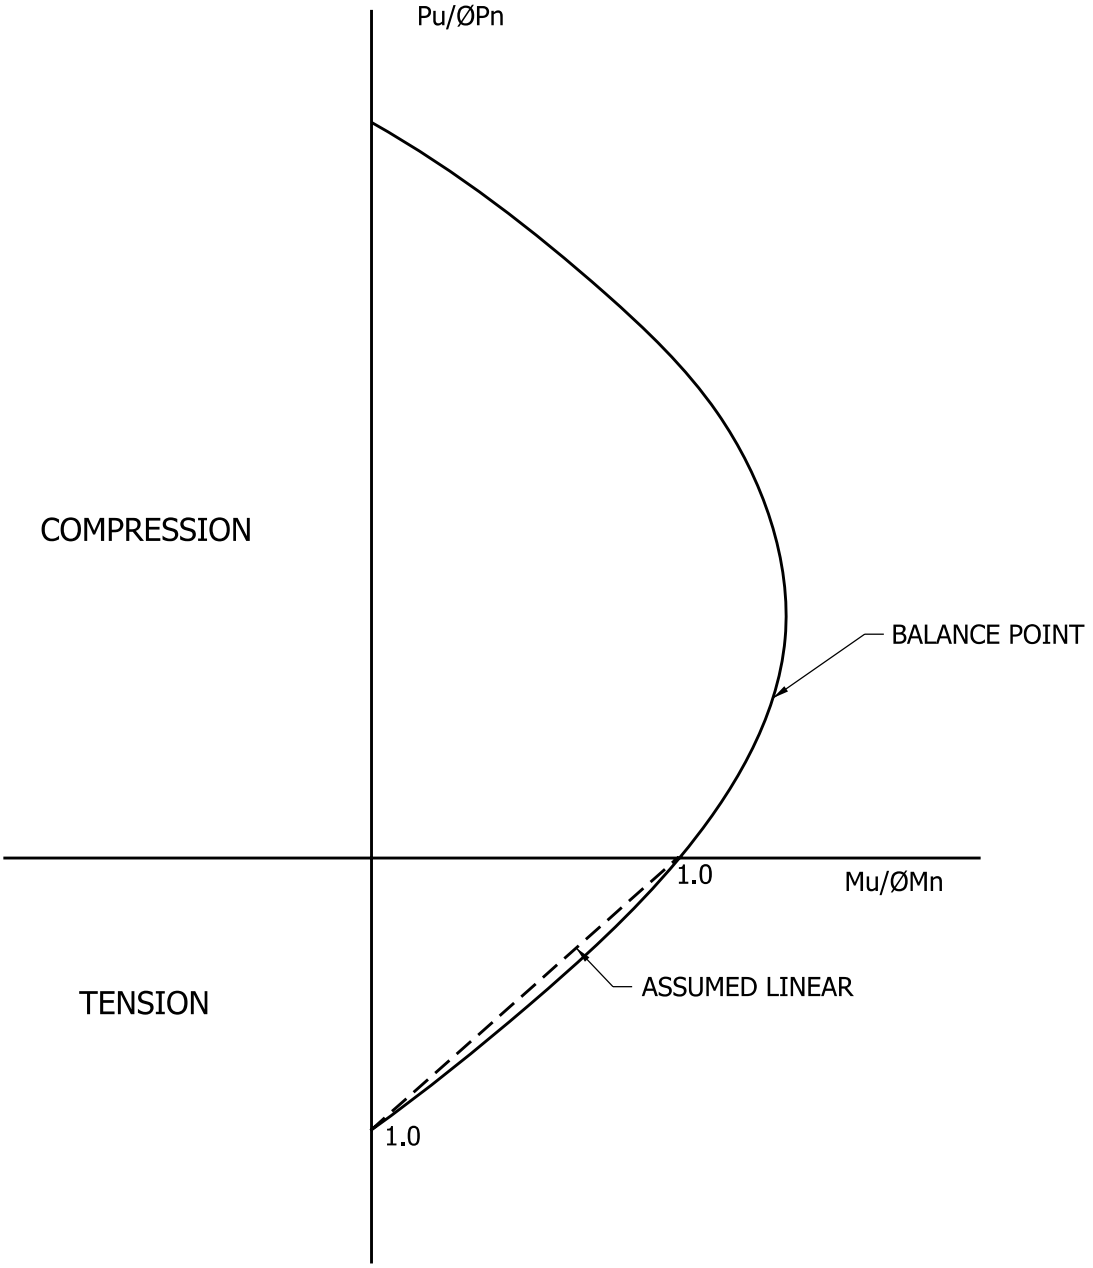

INTERACTION DIAGRAM FOR COMBINED BENDING AND AXIAL LOAD

Figure 61-5E