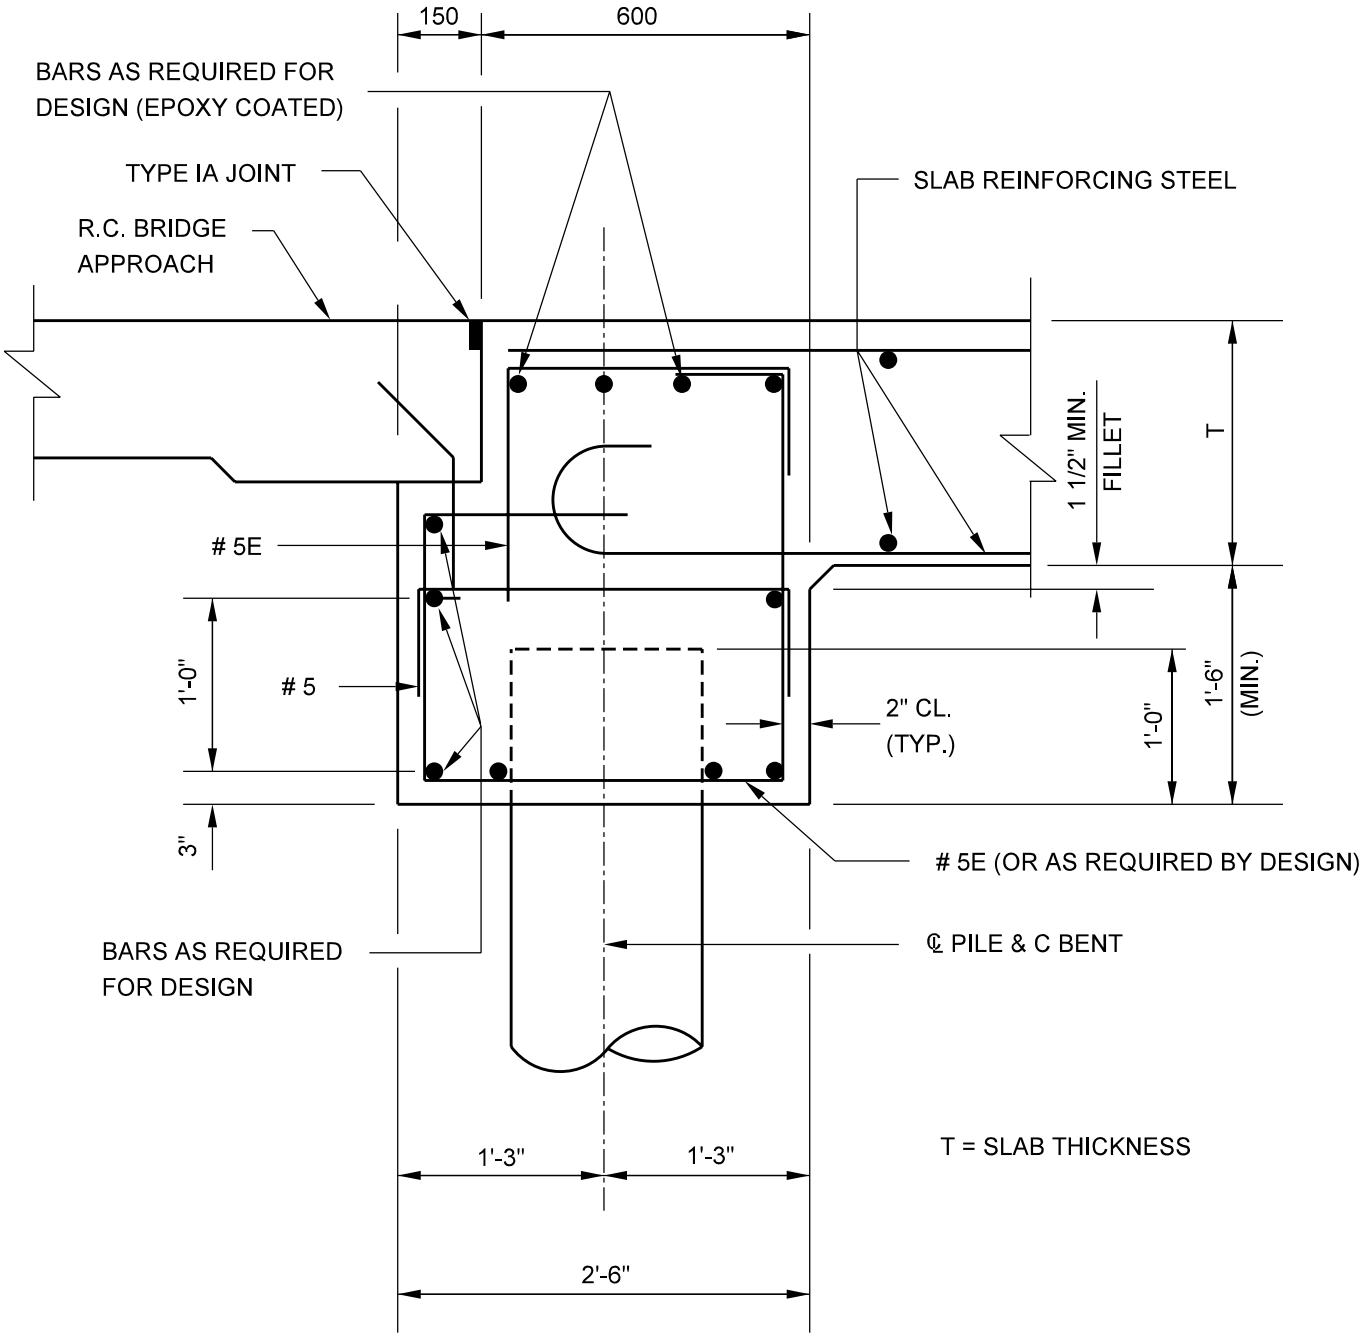

INTEGRAL CAPS AT SLAB SUPERSTRUCTURE
(Section Through End Bent)

Figure 62-3G