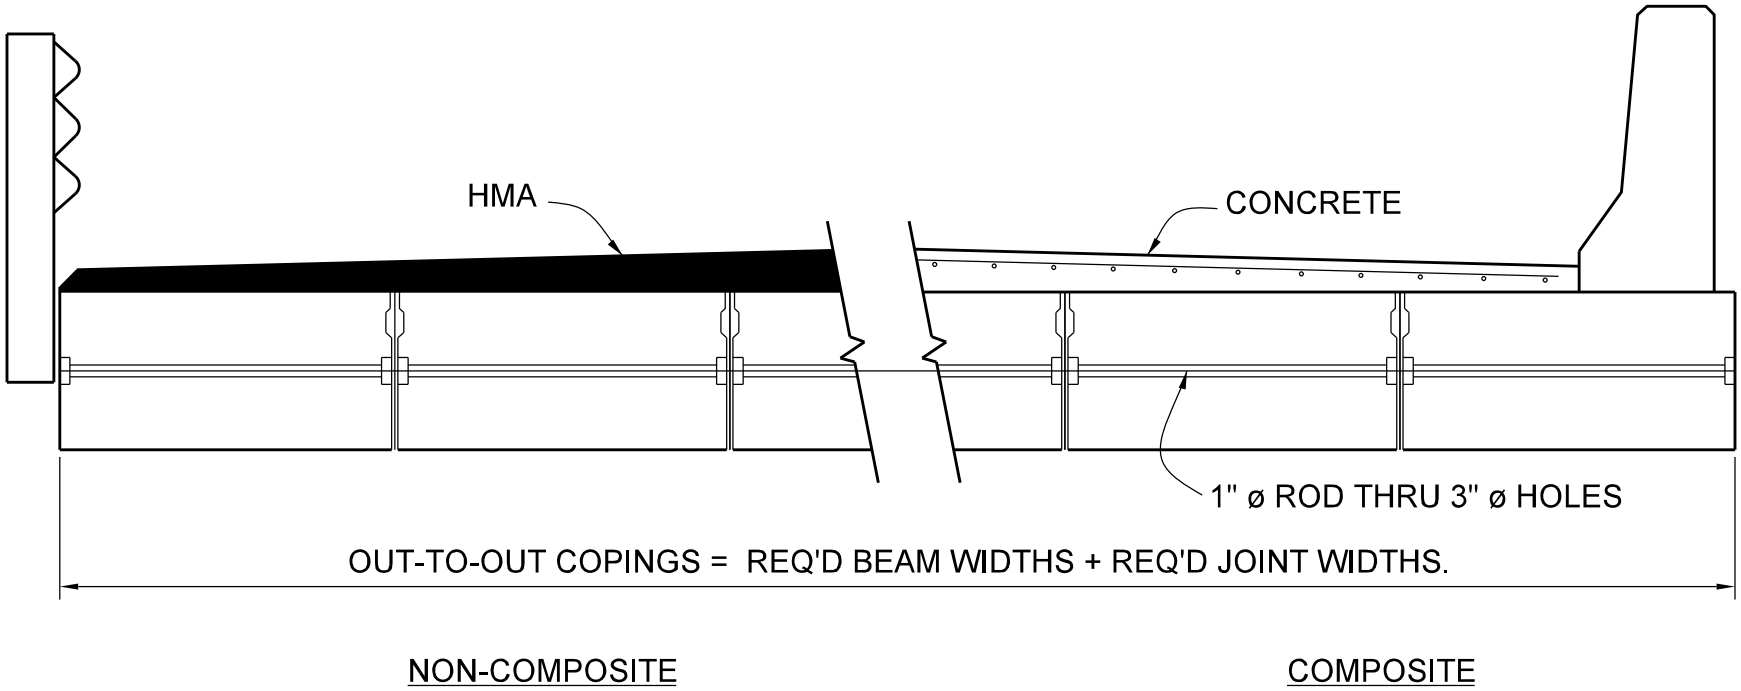

ADJACENT BOX BEAMS WITH TRANSVERSE TENSIONING RODS
Section View

Figure 63-8A