* DENOTES EPOXY-COATED BARS

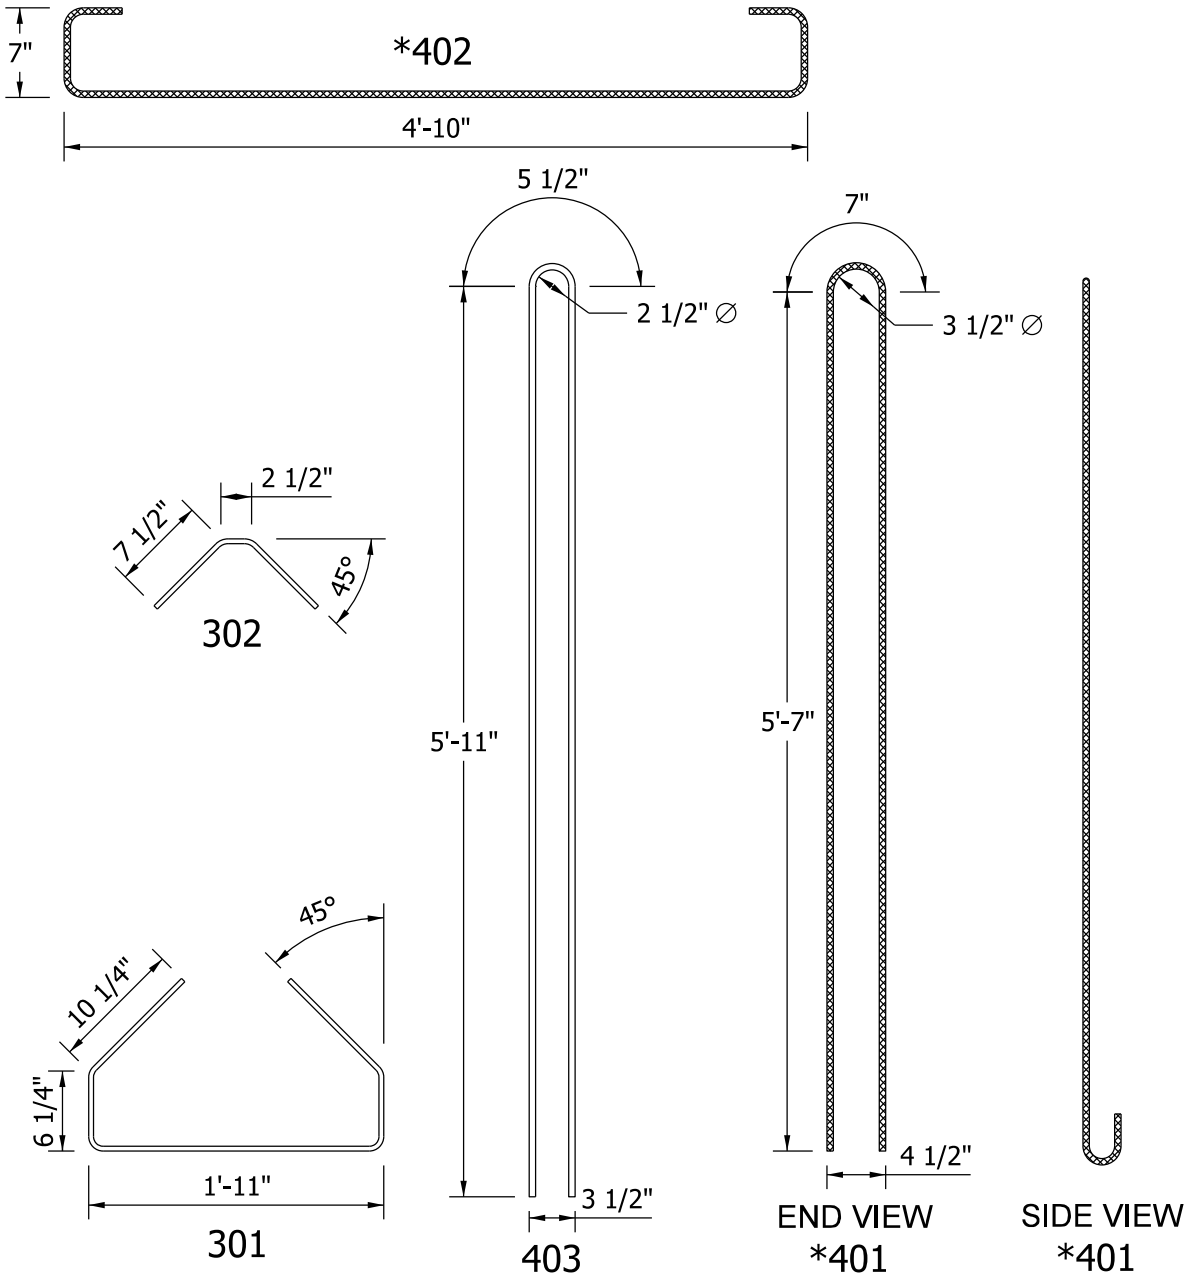

BULB - TEE BEAM
TYPE BT 66 x 60
BAR BENDING DETAILS

Figure 63-14 O(2)