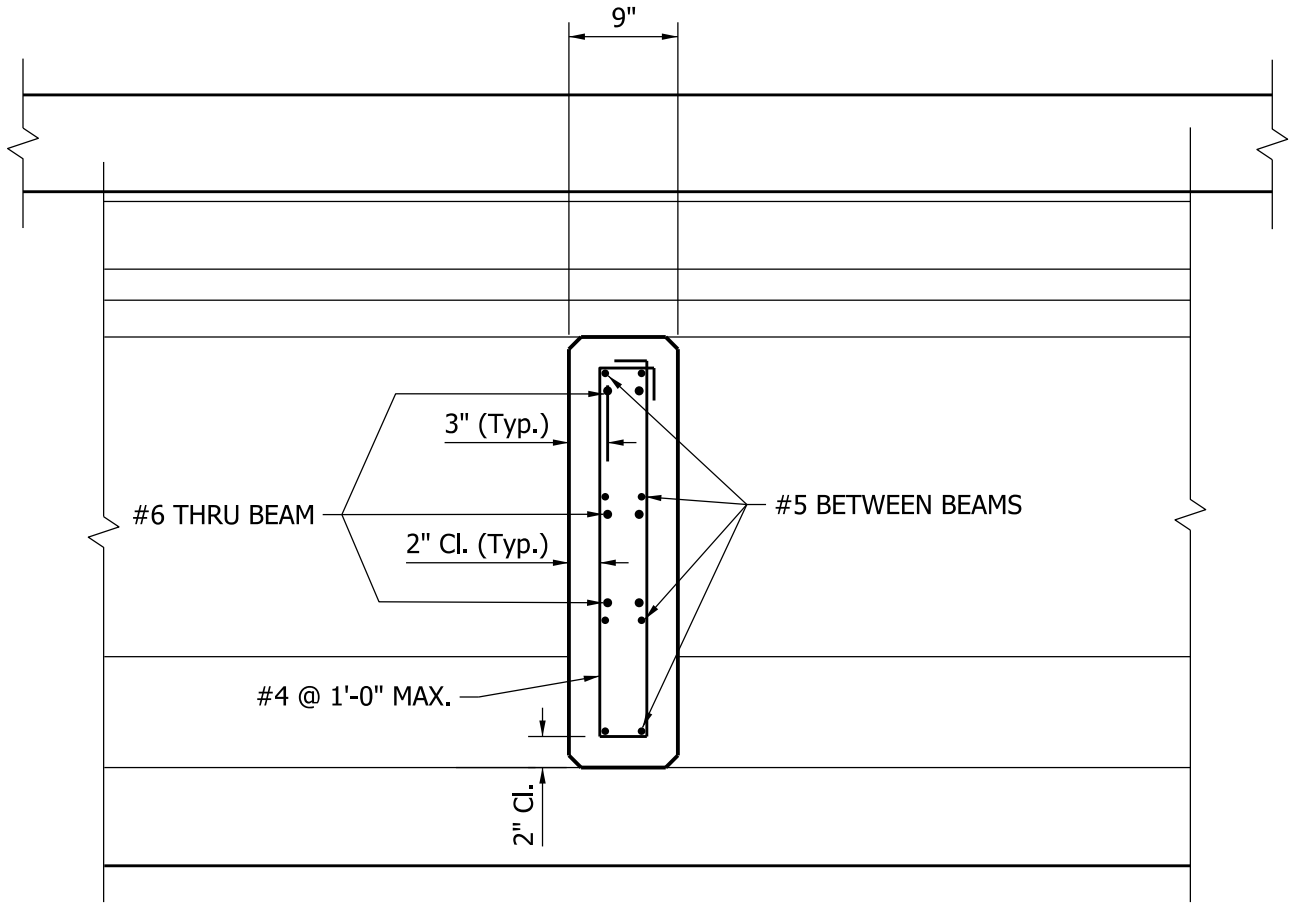

BULB-TEE
INTERMEDIATE DIAPHRAGM

Figure 63-16J