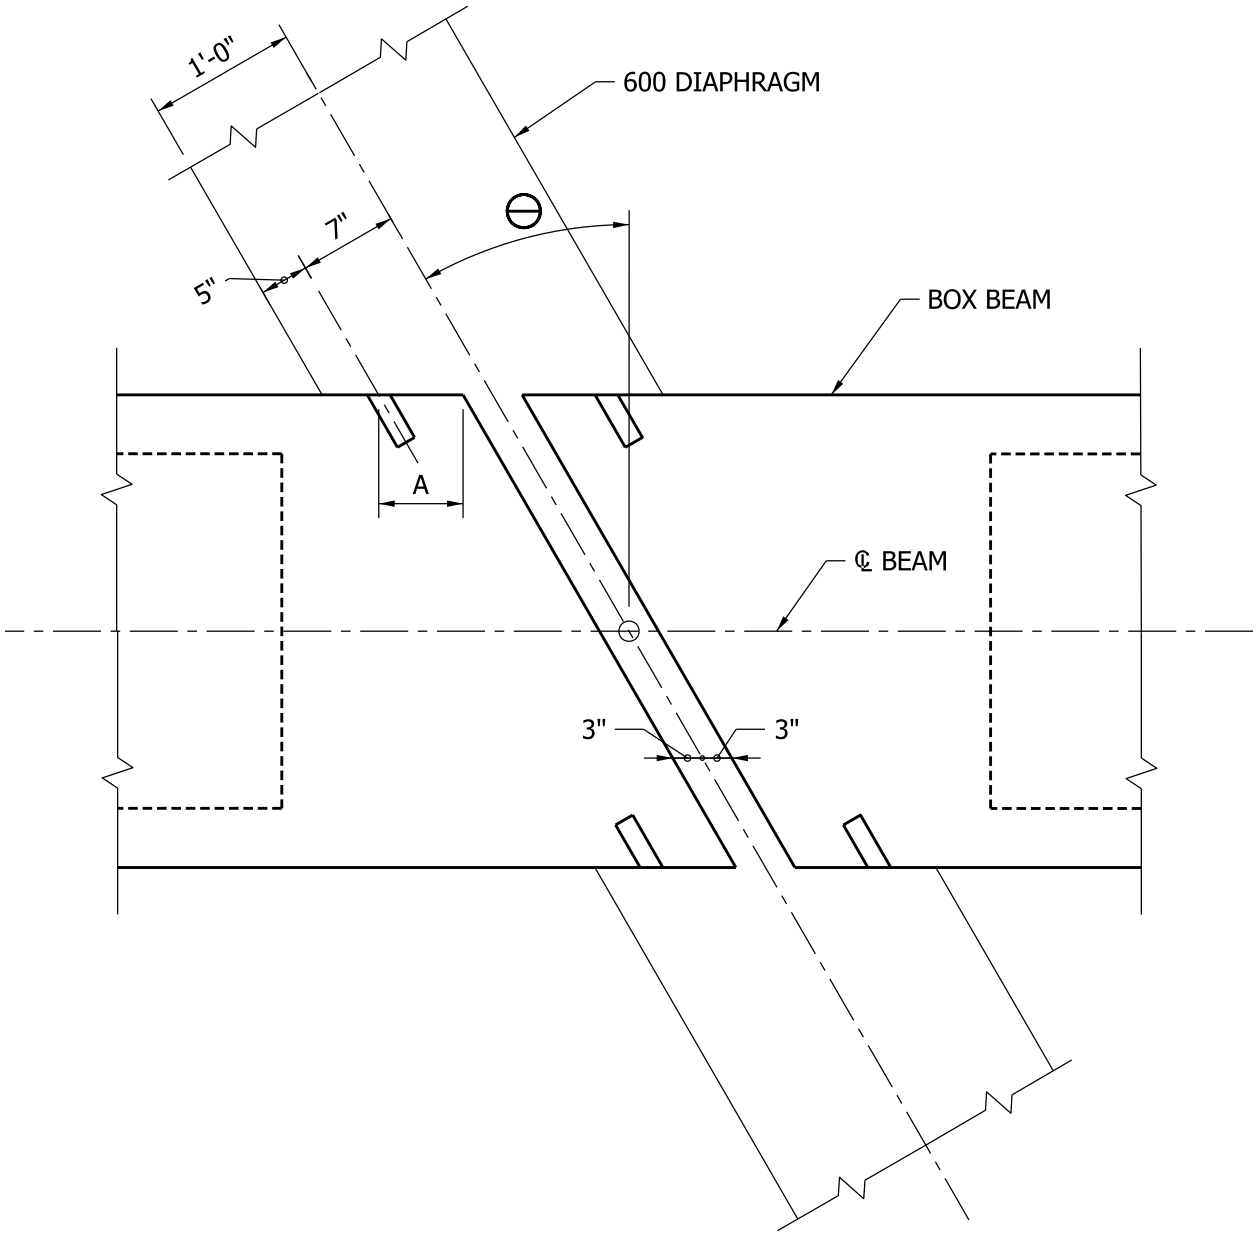

A = (7" / COS ⊖) - 3" = _____

BOX BEAM
INSERTS AT PIER DIAPHRAGM

Figure 63-16V