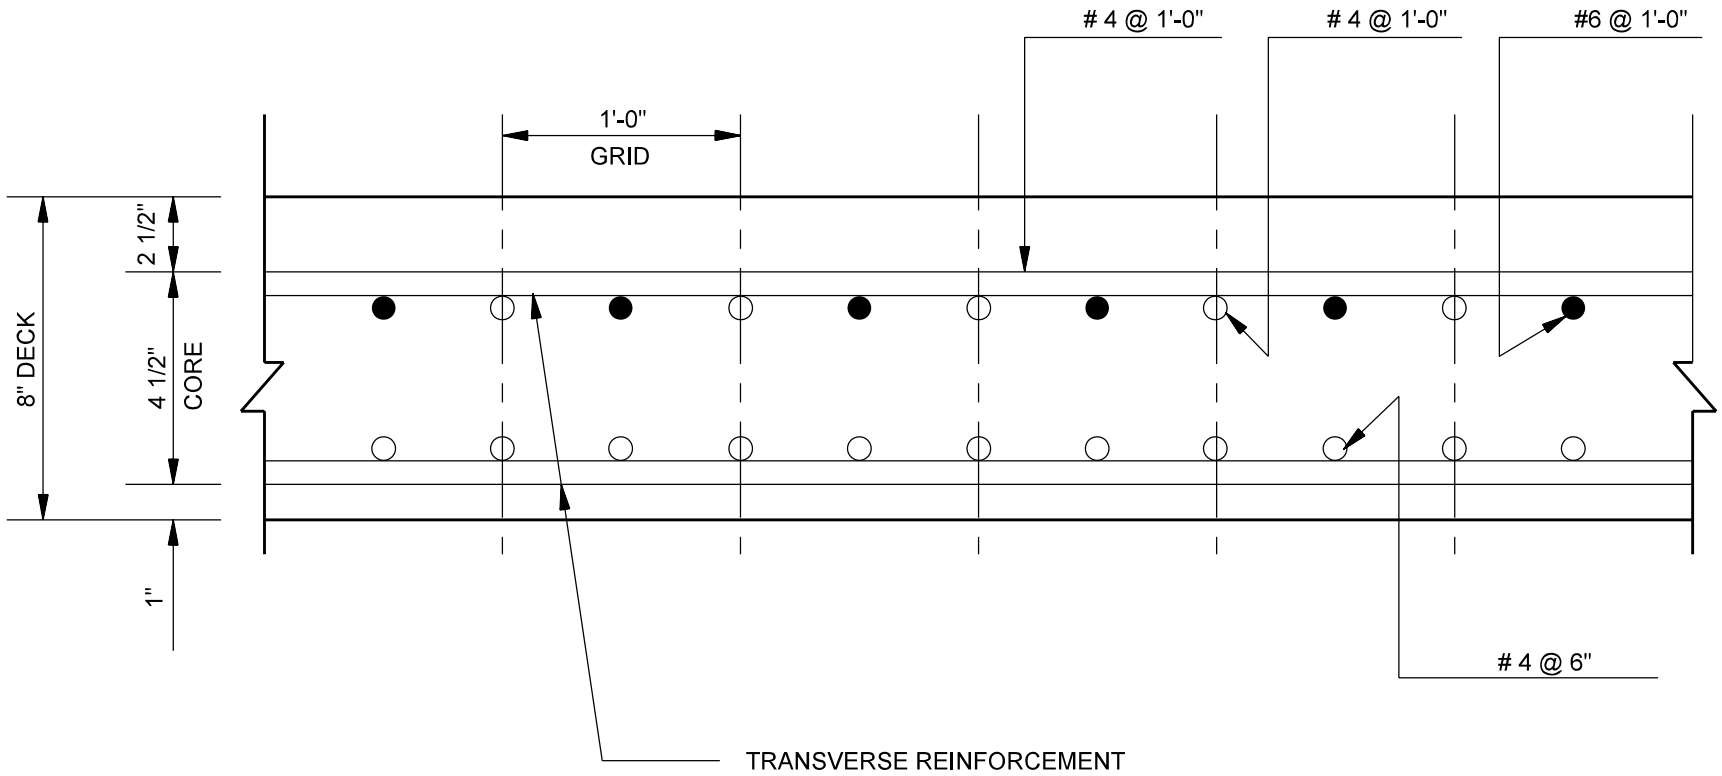

EXAMPLE PLACEMENT OF LONGITUDINAL STEEL
(Negative Flexural Reinforcement)

Figure 64-6A