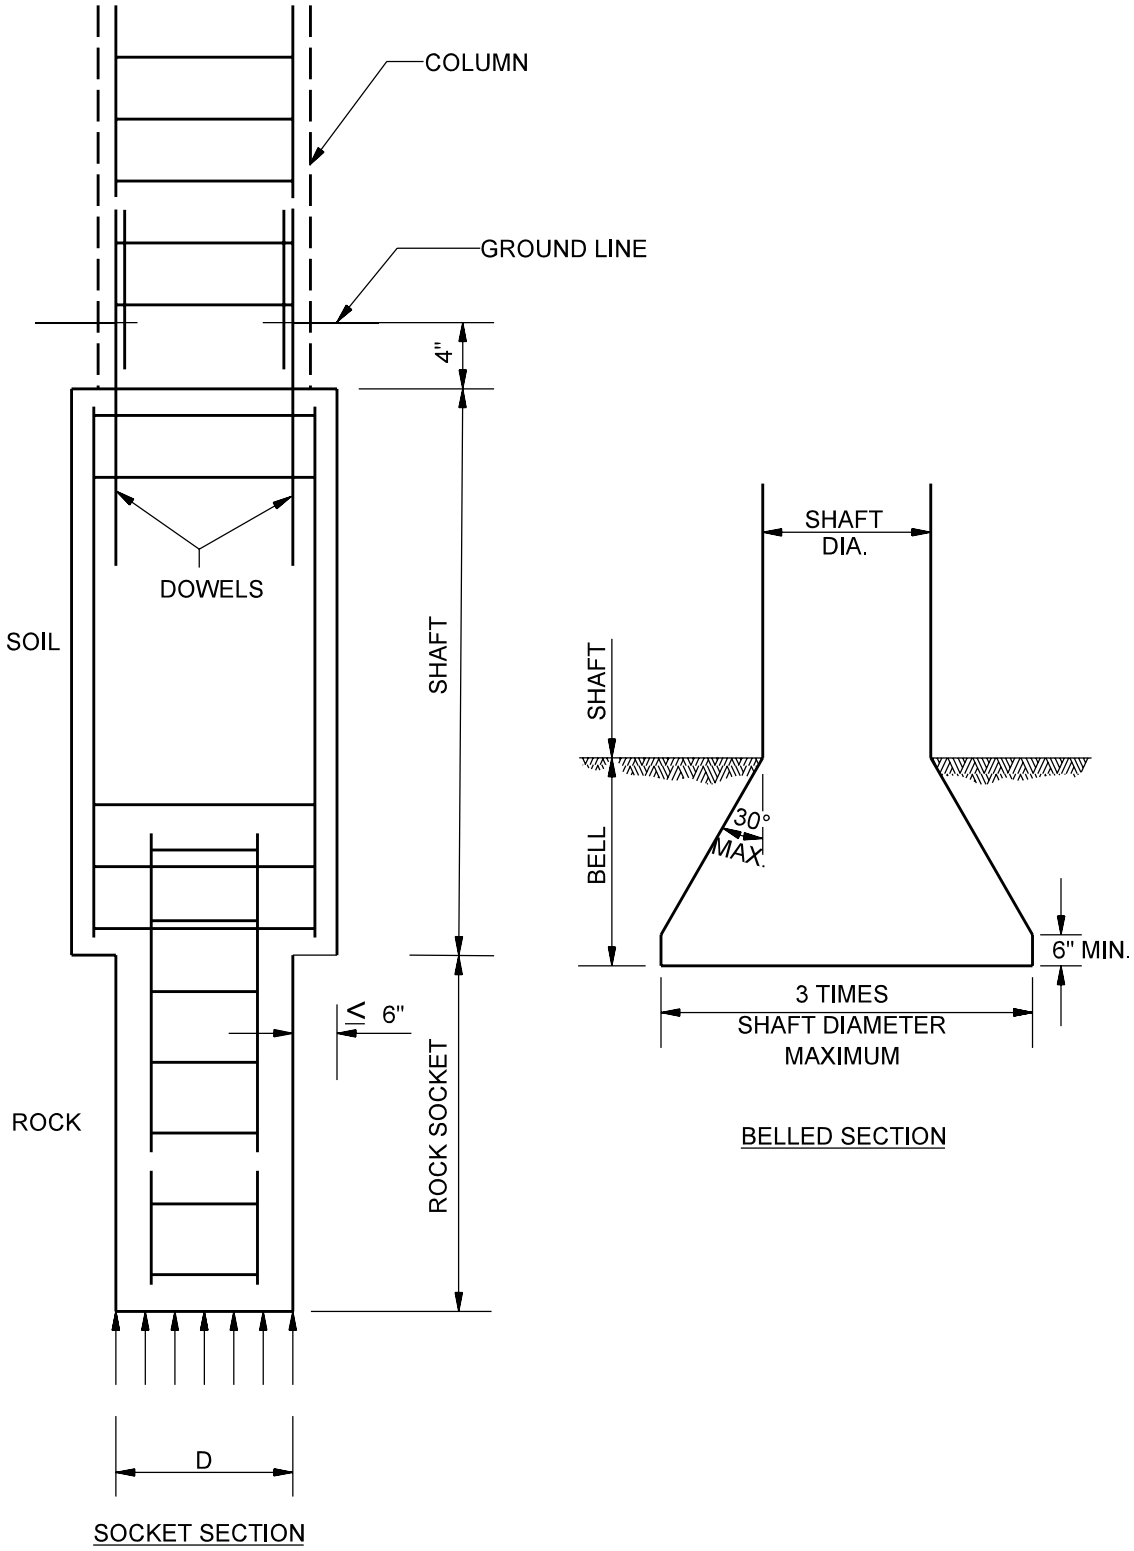

DRILLED SHAFTS

Figure 66-4A