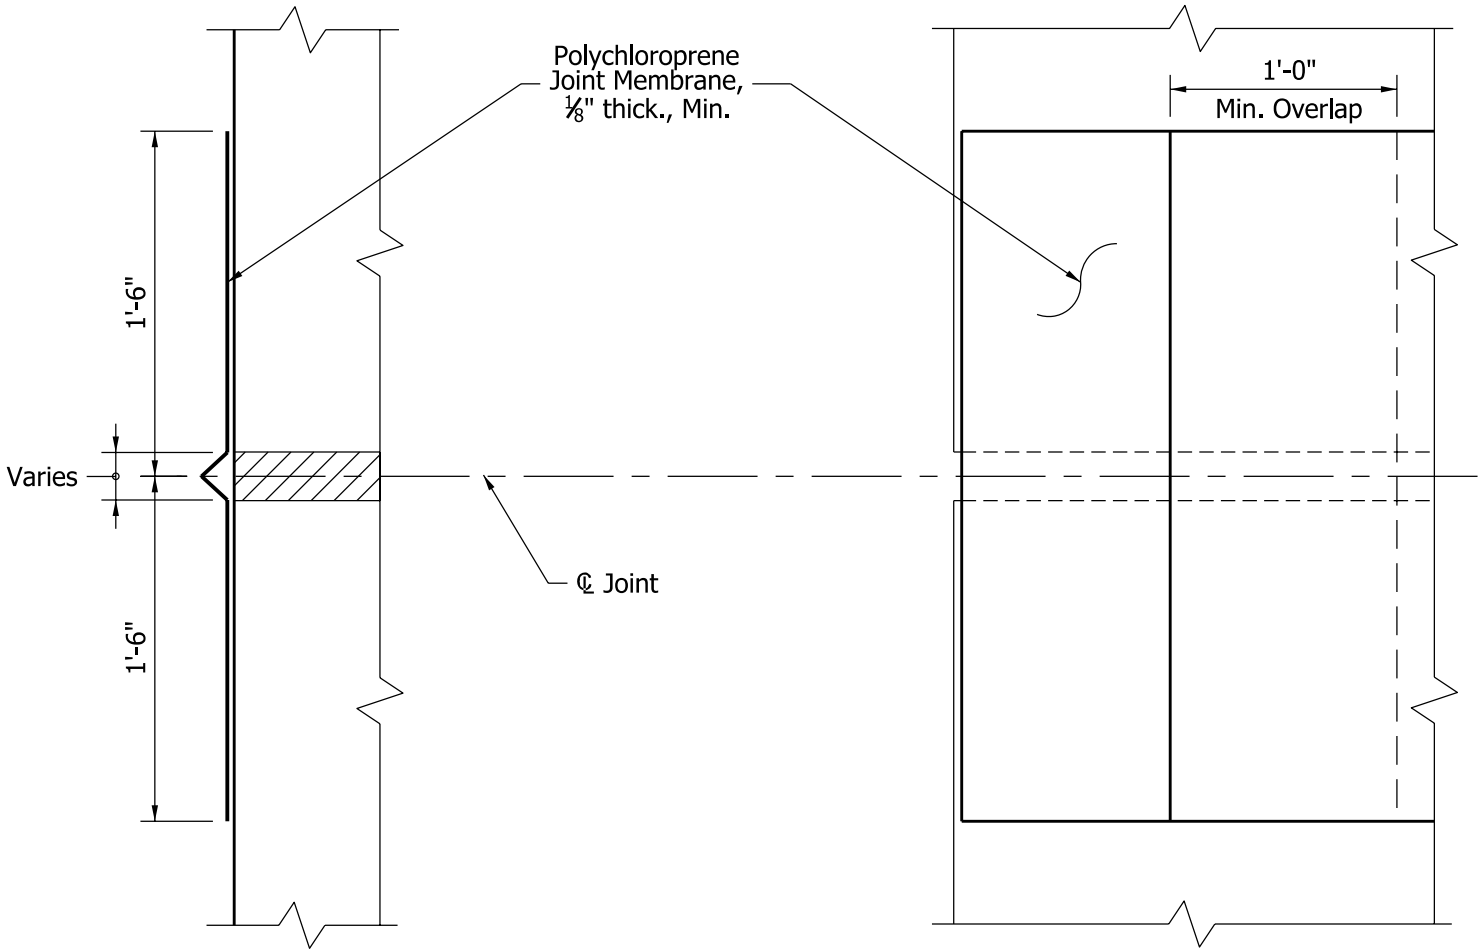

JOINT MEMBRANE DETAIL

Figure 67-1 C (3)