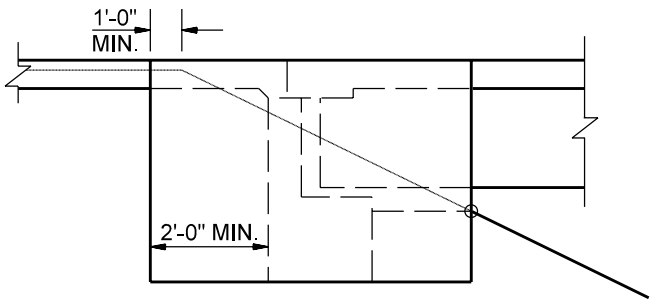

DECK WITHOUT EXP. JOINT
NON-INTEGRAL END BENT

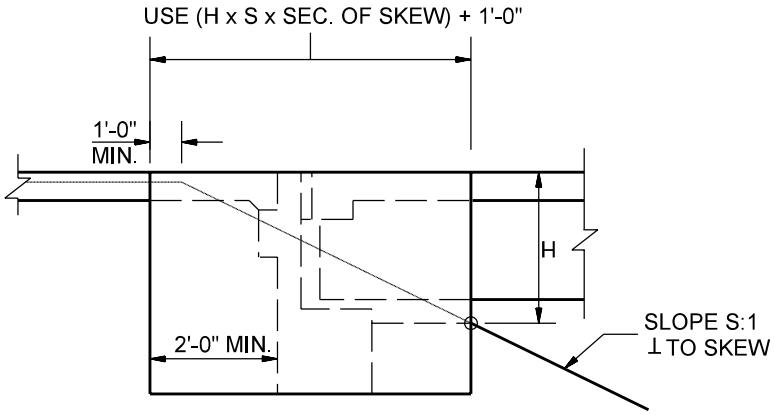

DECK WITH EXP. JOINT
NON-INTEGRAL END BENT
DEEP BEAM

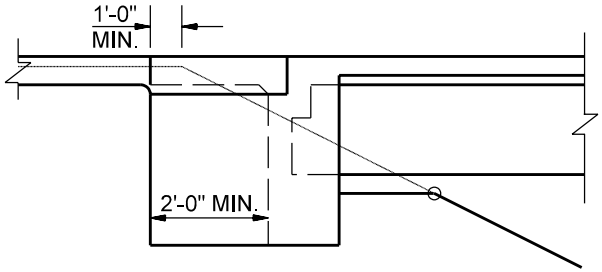

DECK WITHOUT EXP. JOINT
INTEGRAL END BENT

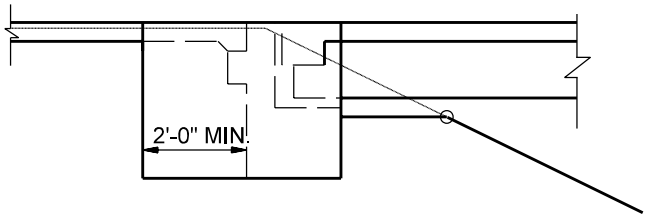

DECK WITH EXP. JOINT
NON-INTEGRAL END BENT
SHALLOW BEAM

TYPICAL WINGWALL DETAILS

Figure 67-1H