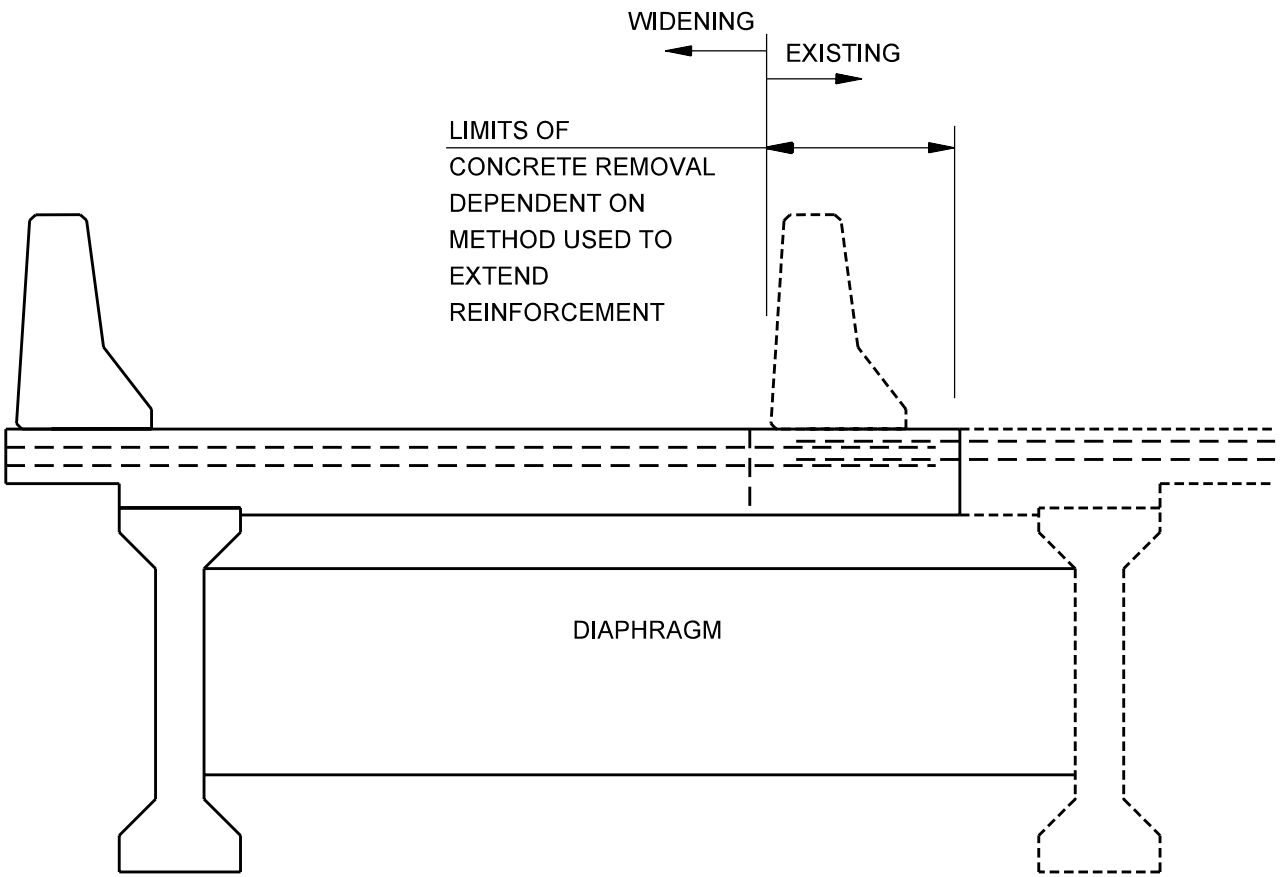


GIRDER WIDENING

NOTE: DIAPHRAGMS TO BE CONSTRUCTED BEFORE DECK POUR.

# WIDENING PRECAST PRESTRESSED GIRDER BRIDGES

Figure 72-4A