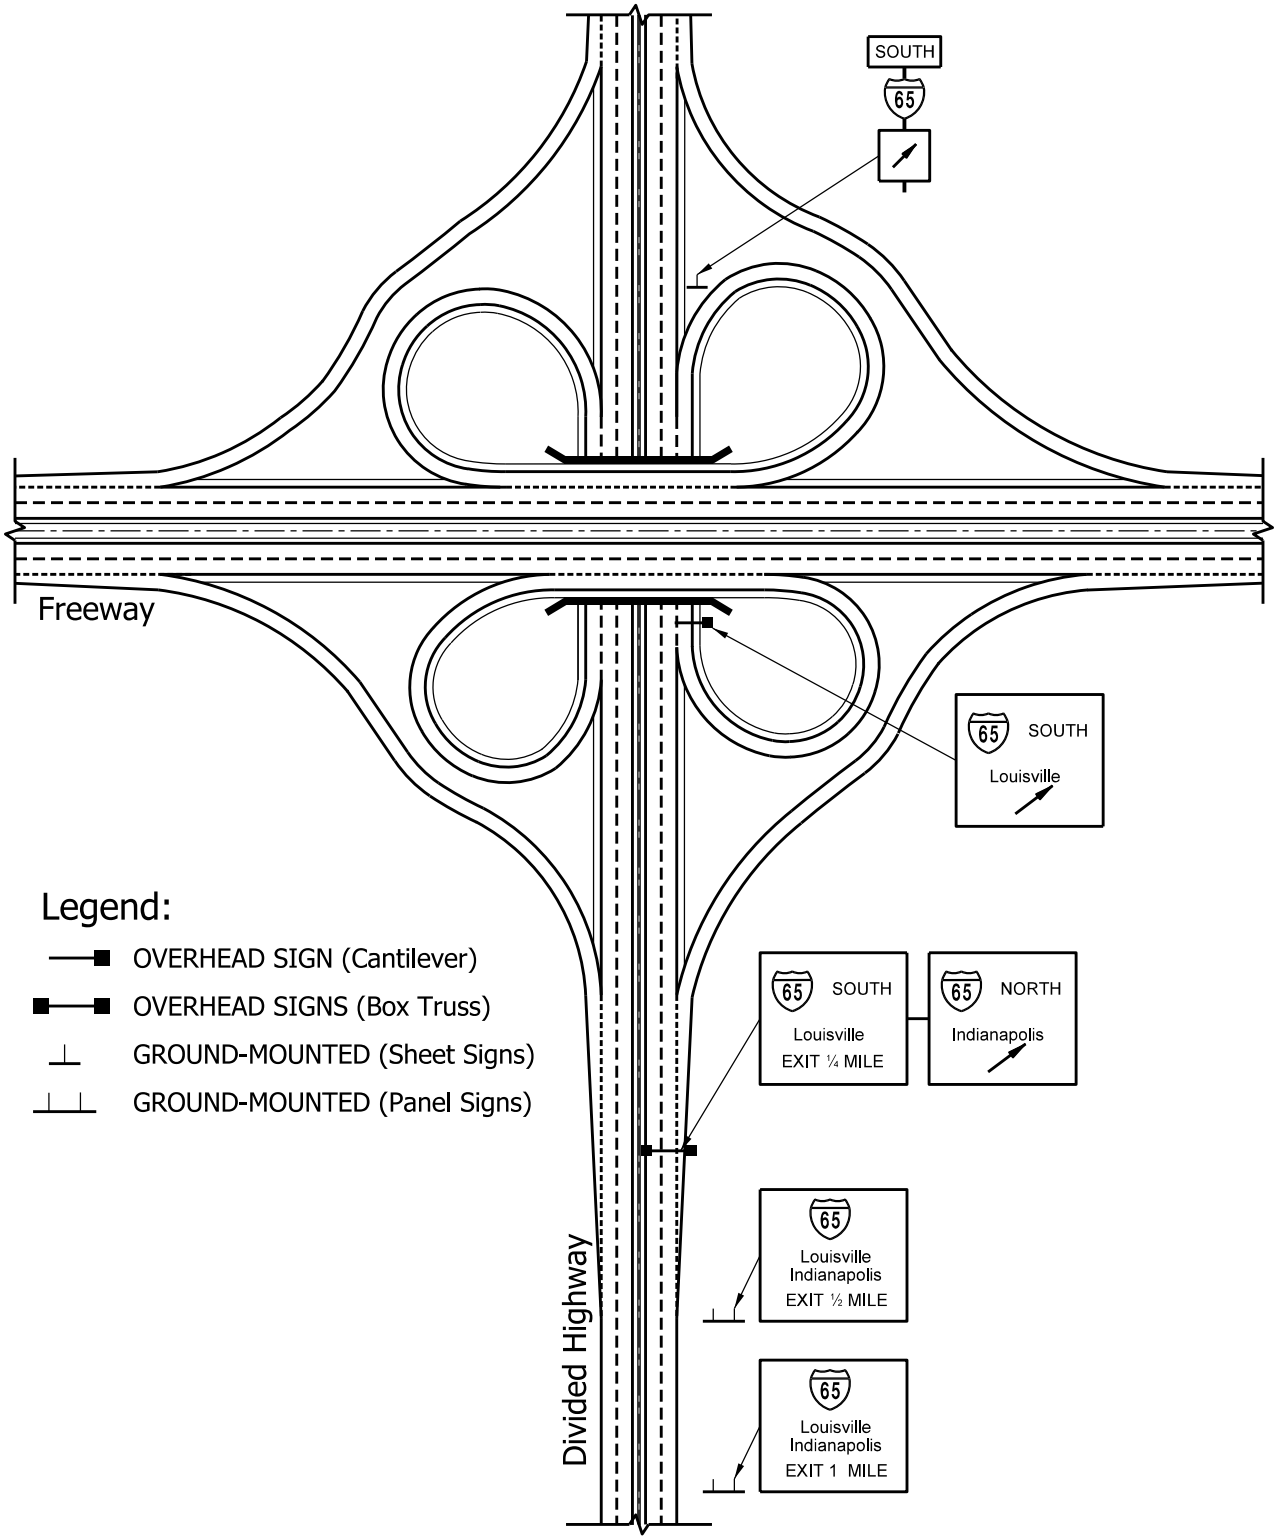

FULL CLOVERLEAF INTERCHANGE SIGNING
(Freeway over Divided Highway)

Figure 75-5J