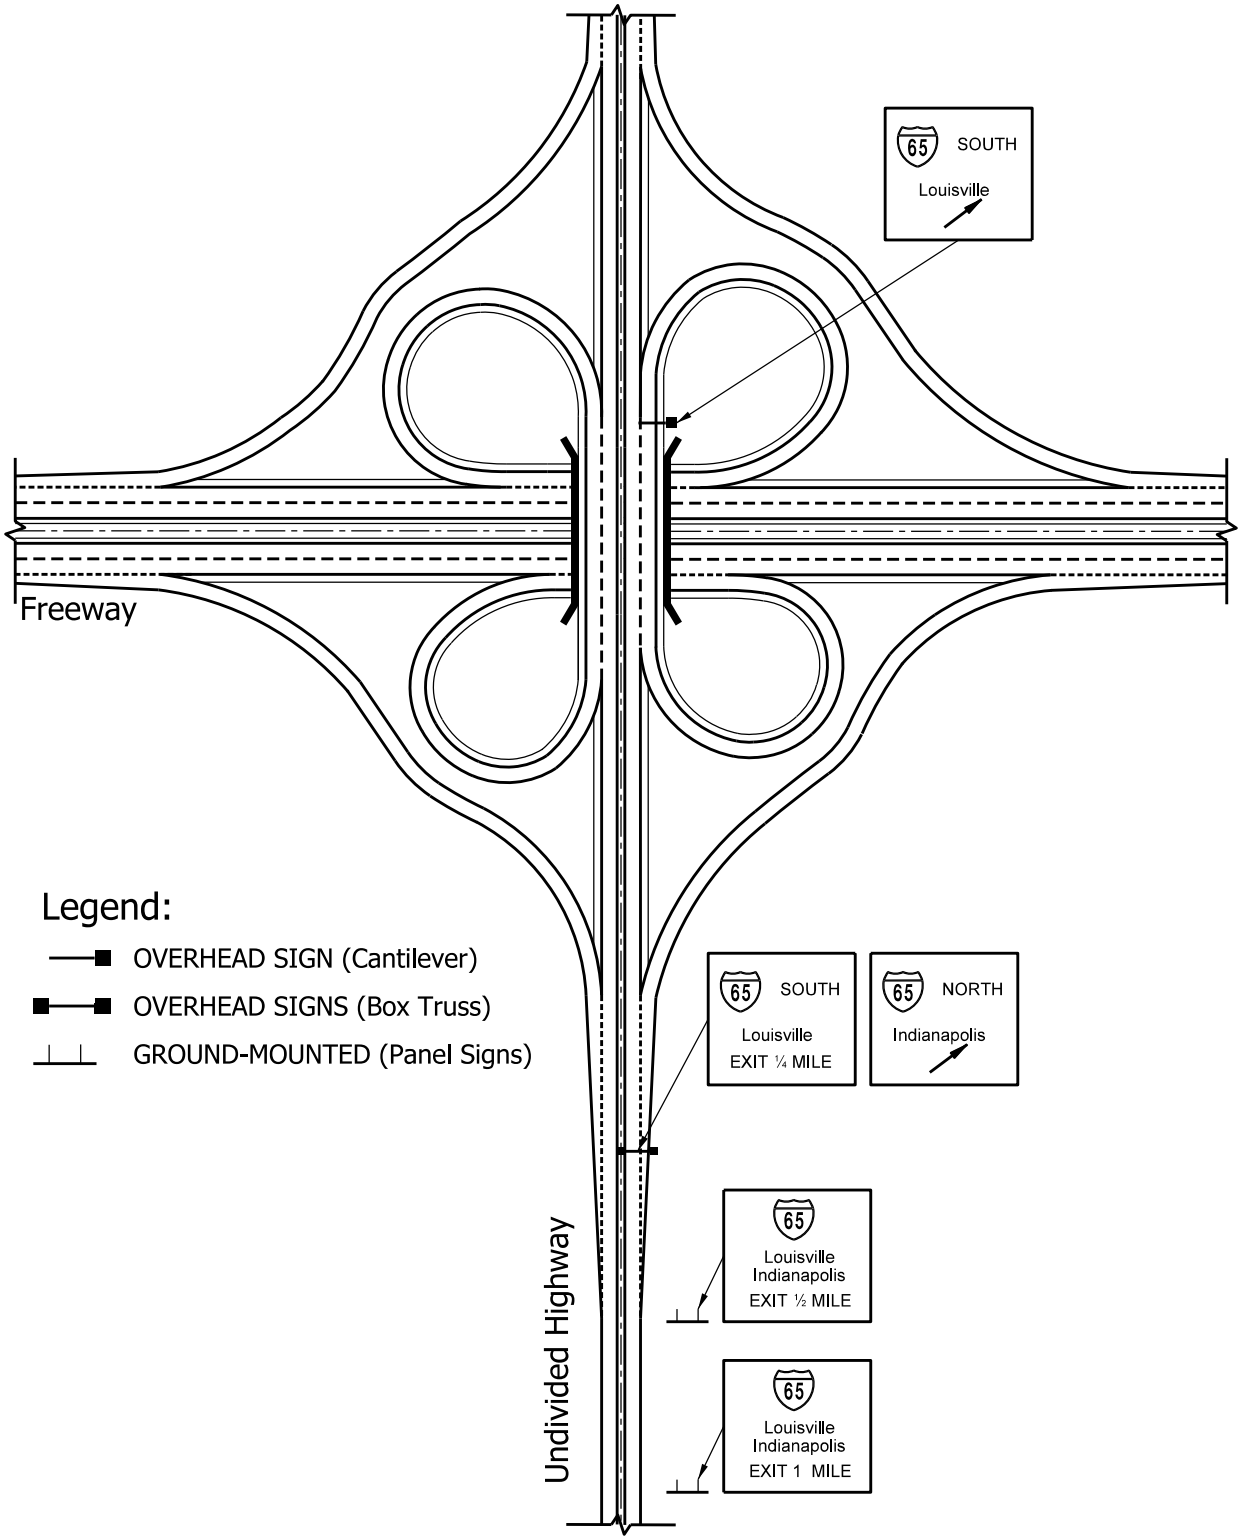

FULL CLOVERLEAF INTERCHANGE SIGNING
(Freeway under Undivided Highway)

Figure 75-5K