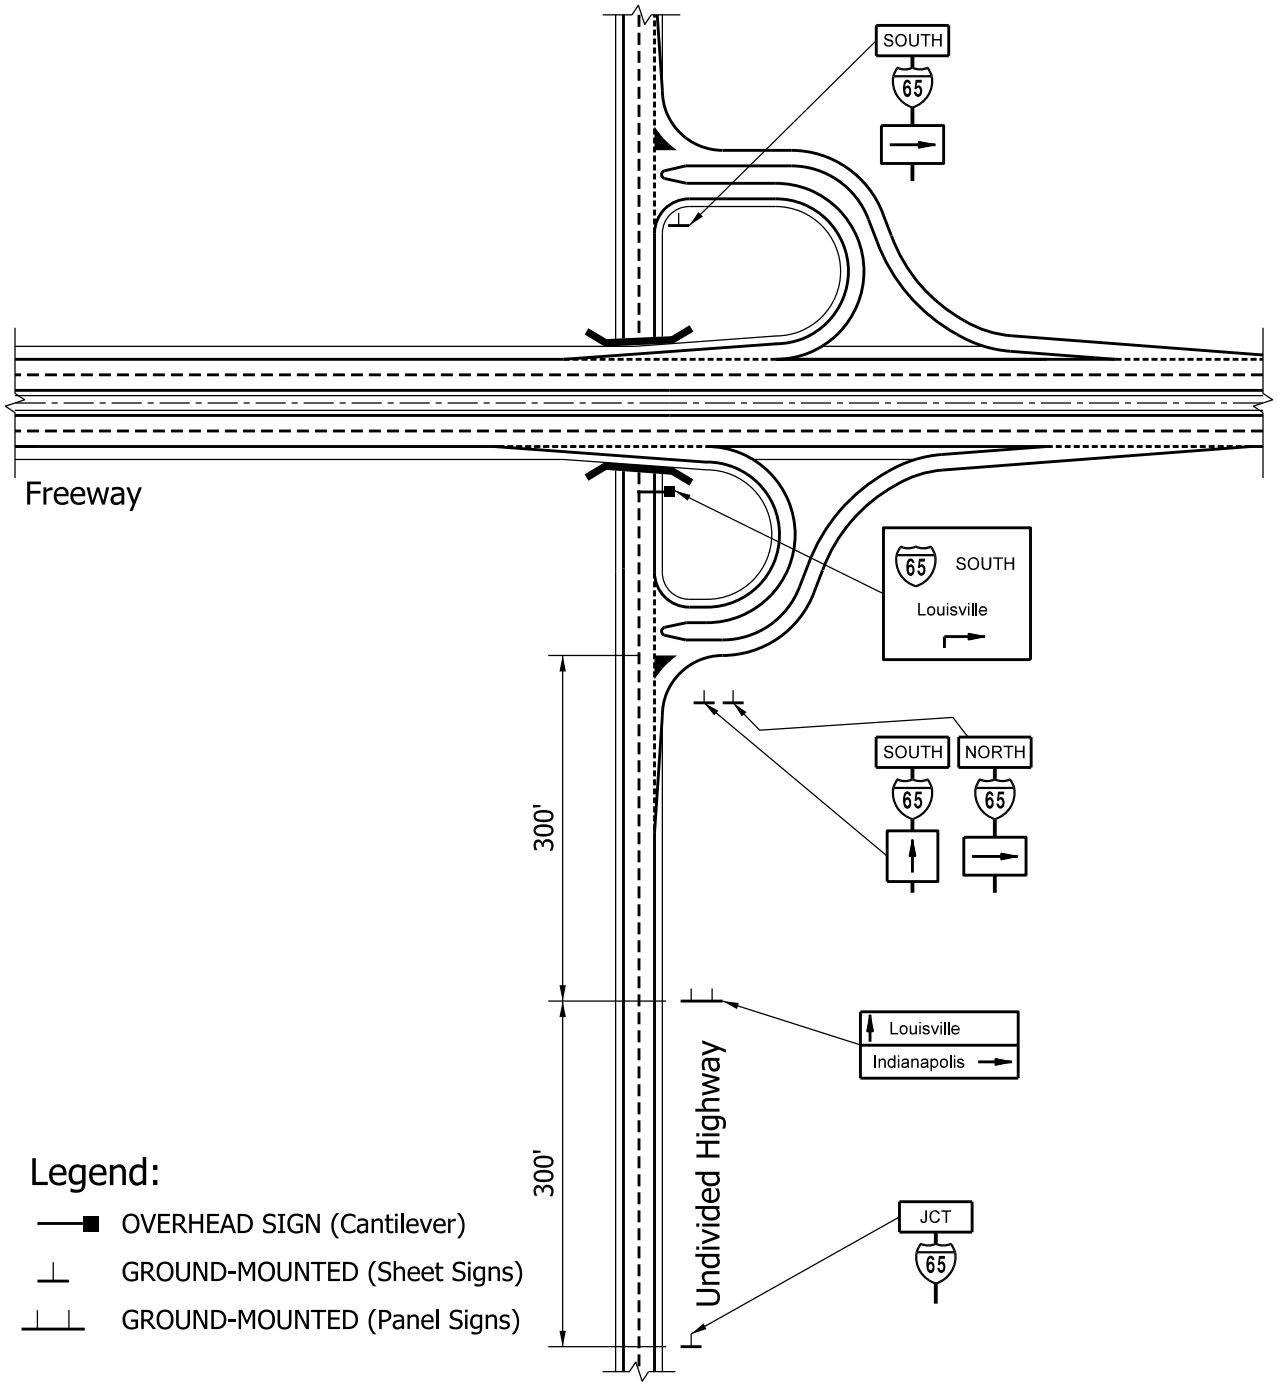

PARTIAL CLOVERLEAF INTERCHANGE SIGNING
(Freeway over Undivided Highway)

Figure 75-5P