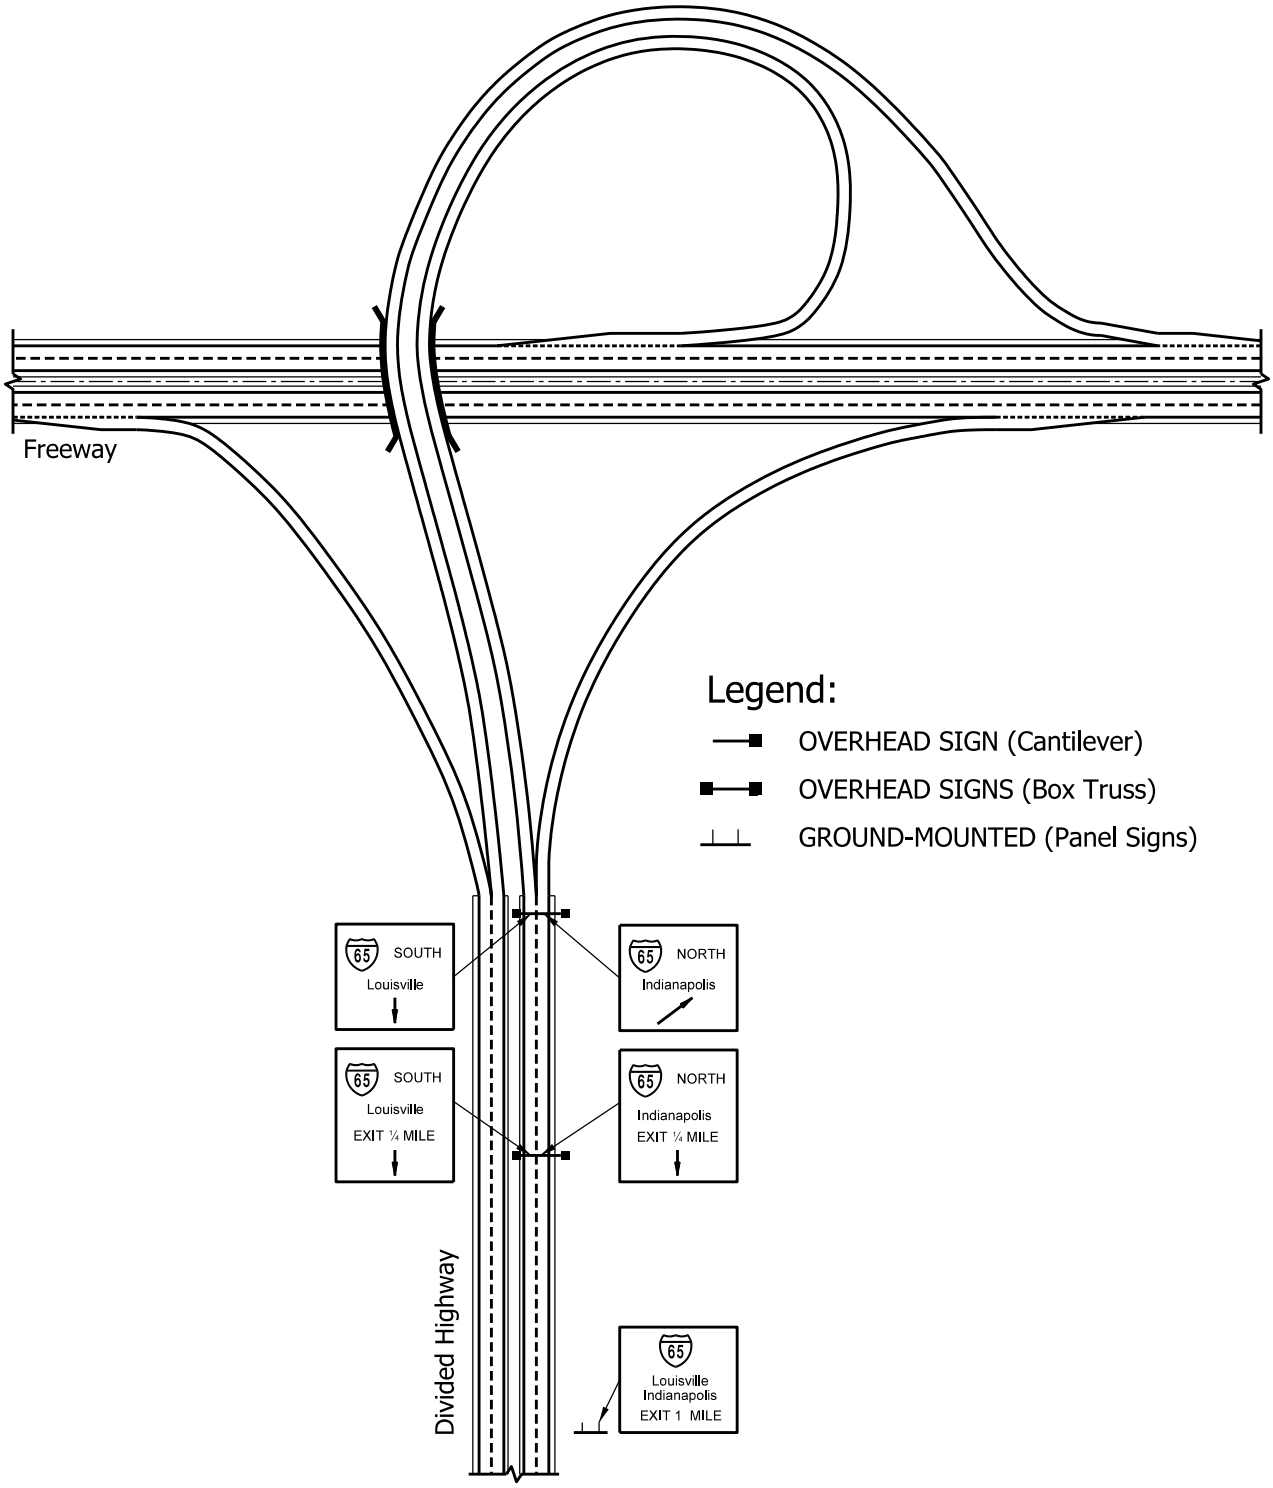

TRUMPET INTERCHANGE SIGNING SYSTEM
(One Road Terminates)

Figure 75-5Q