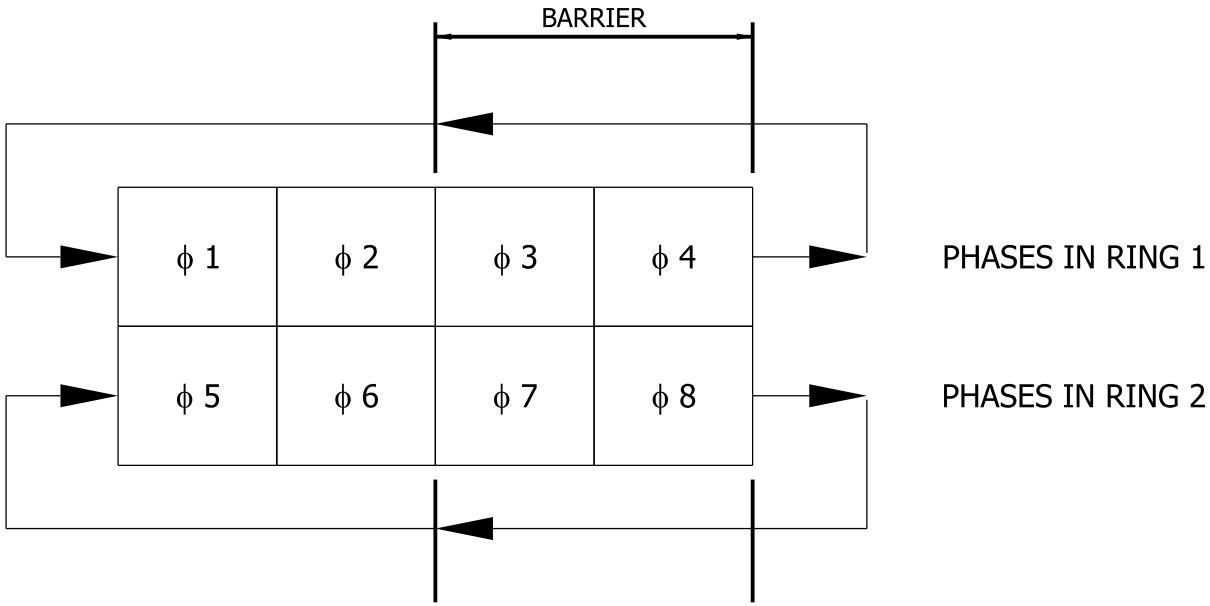

SEQUENCE OF PHASES,
8-PHASE DUAL-RING CONTROLLER UNIT

Figure 77-4A