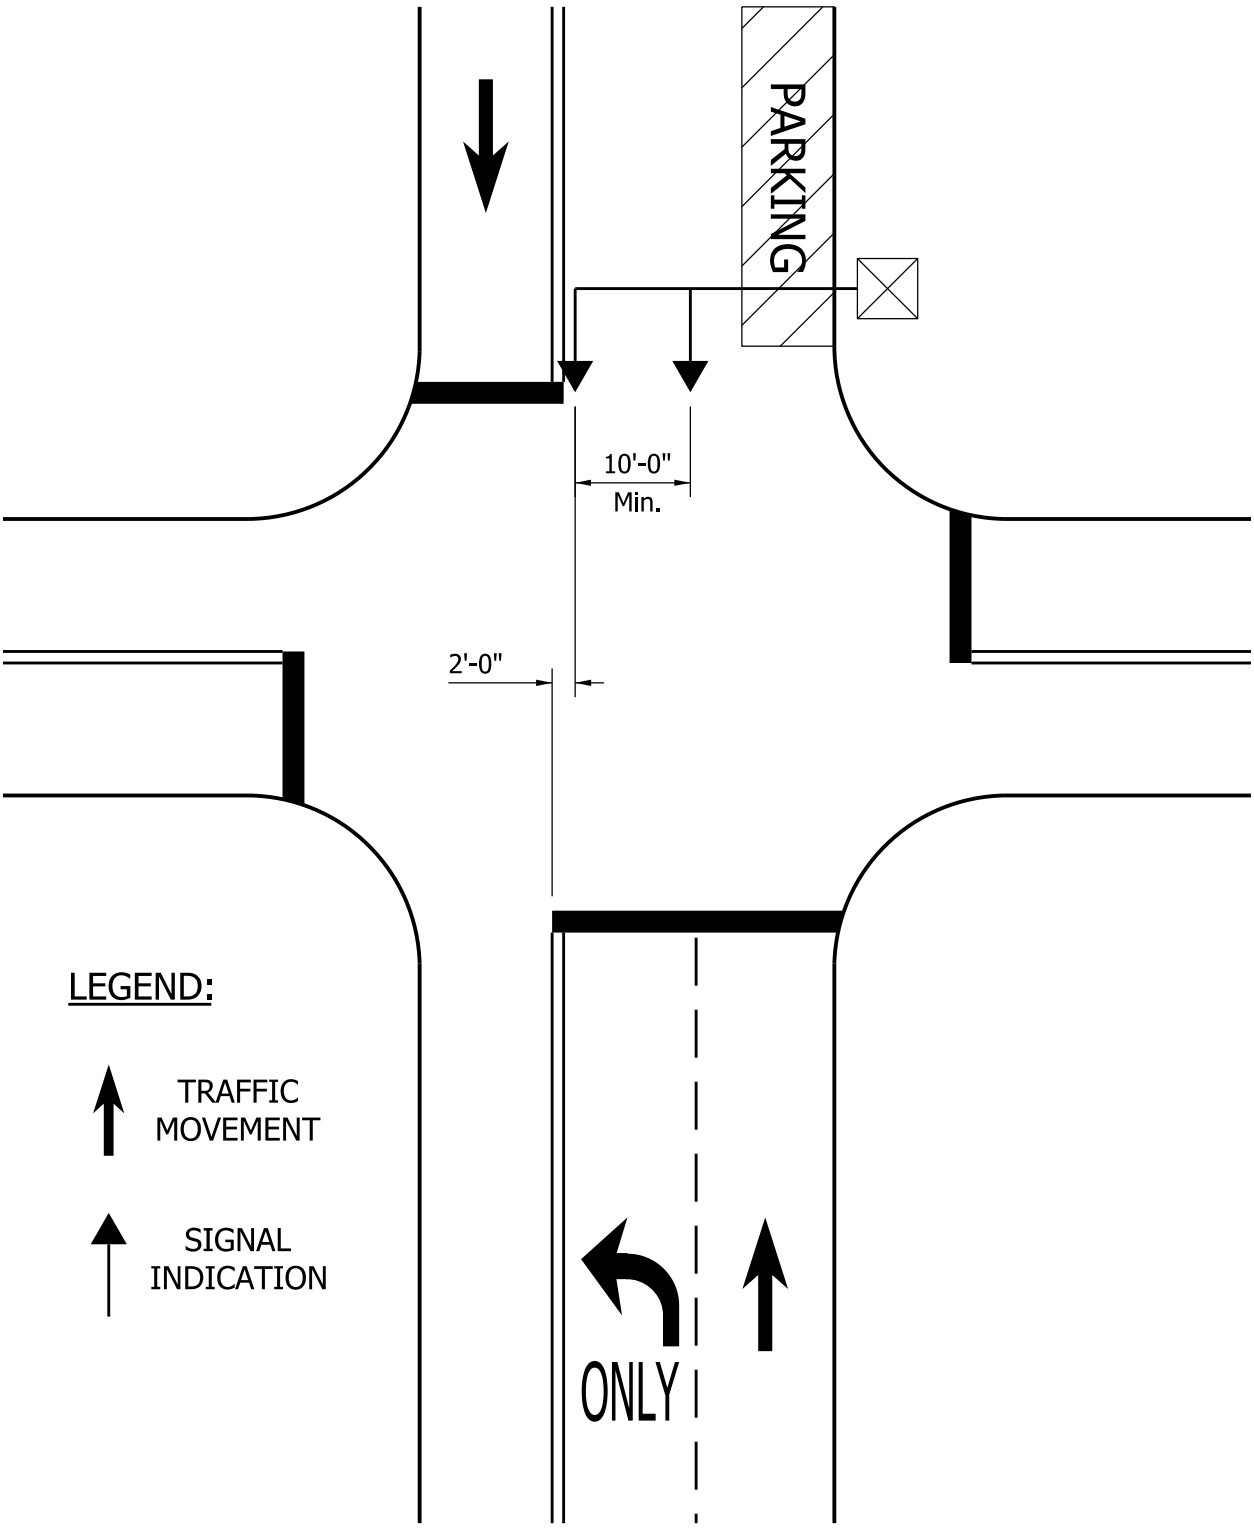

SIGNAL PLACEMENT
URBAN AREA -- LEFT-TURN LANE

Figure 77-5C