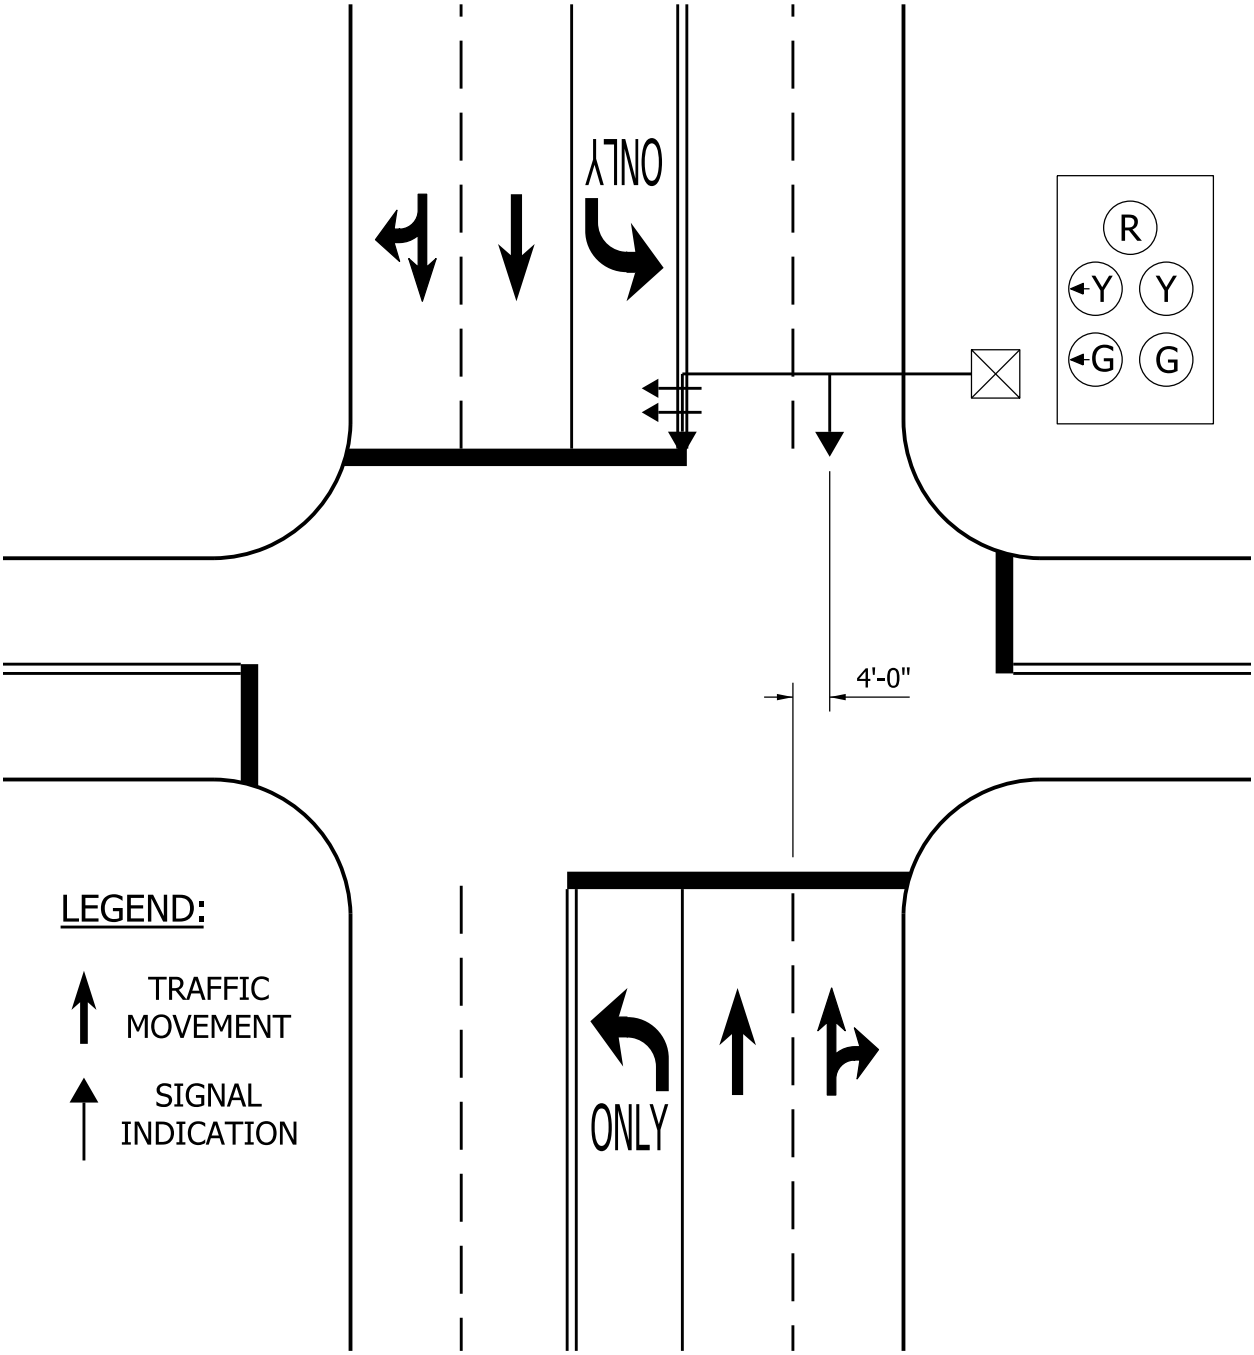

SIGNAL PLACEMENT
PROTECTED LEFT-TURN PRASE OR
PERMISSIBLE LEFT-TURN MOVEMENT

Figure 77-5F